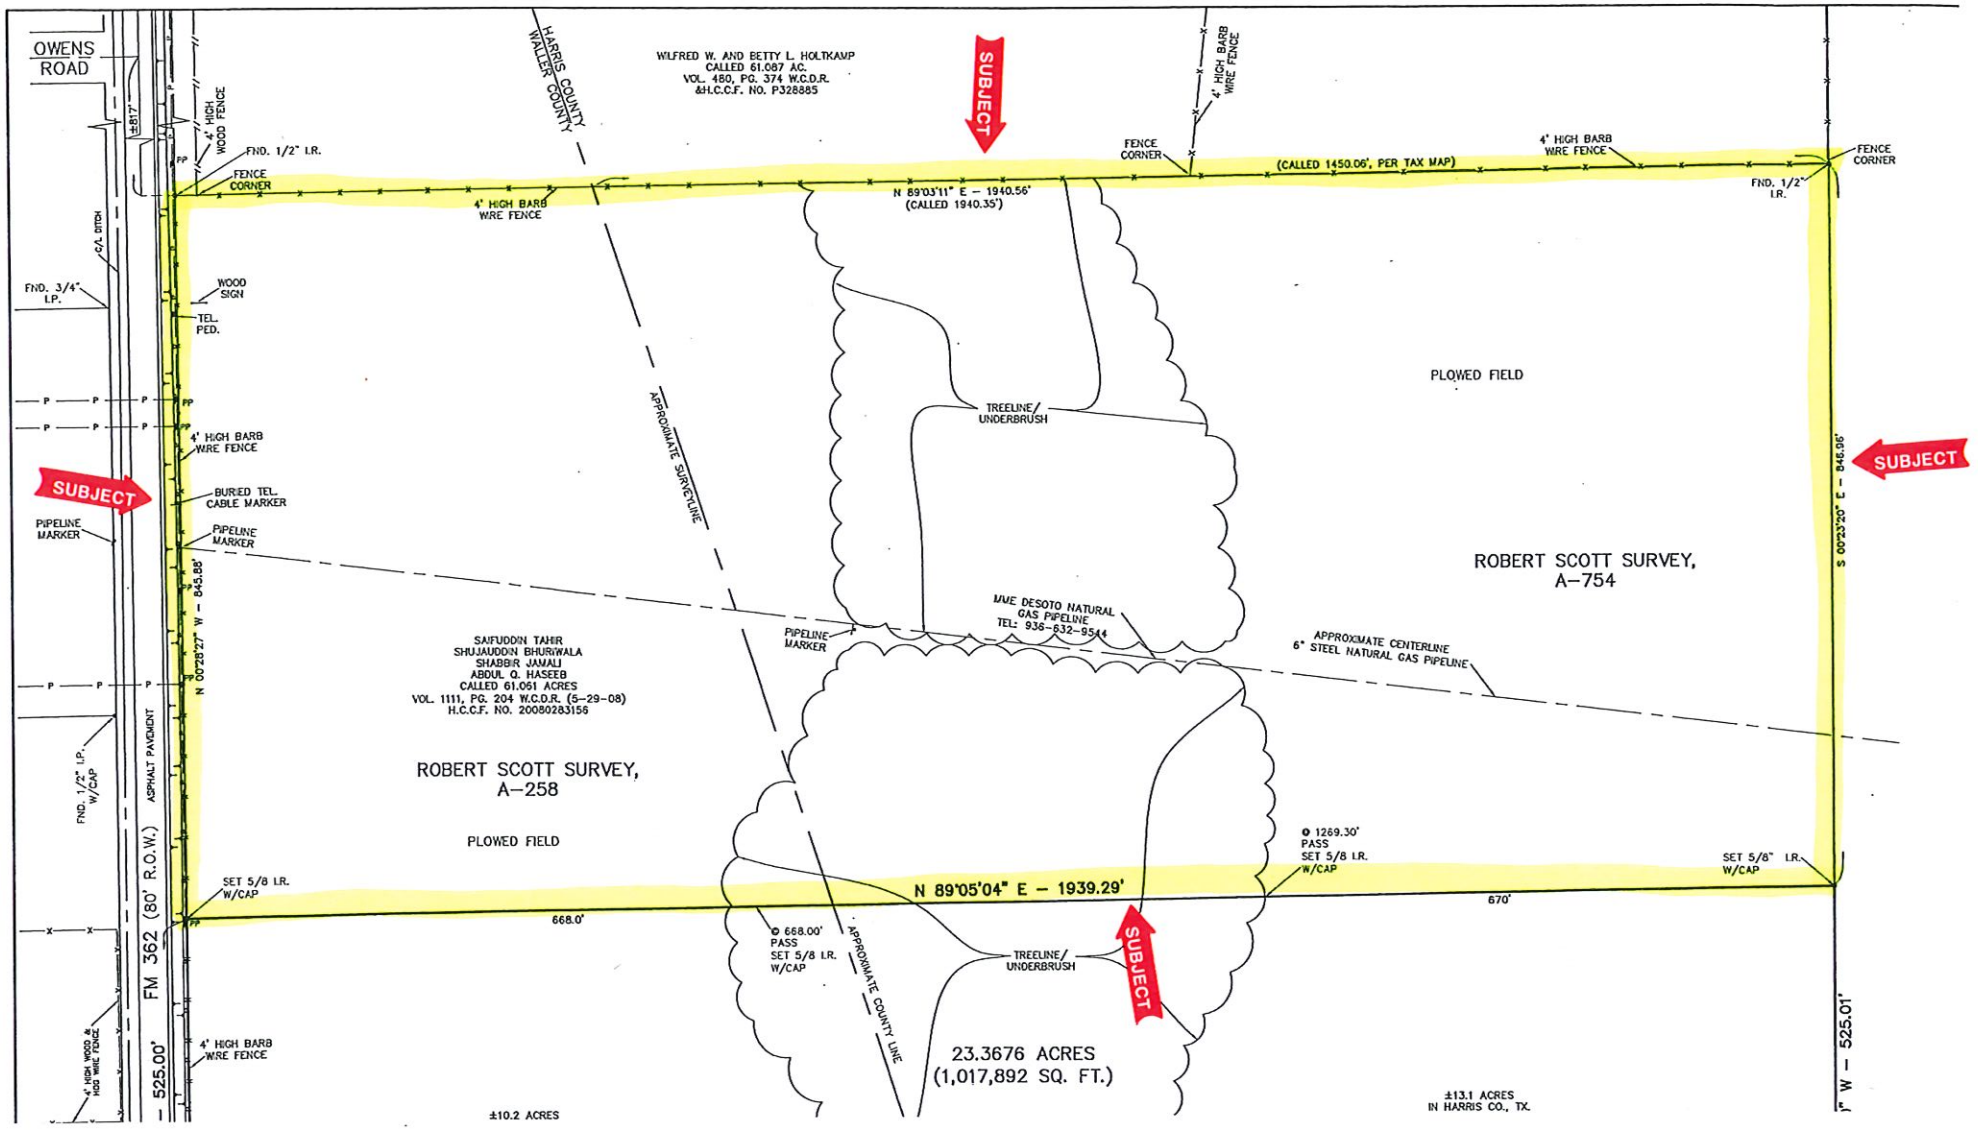
OWENS ROAD
FM 362 (80' R.O.W.)
ASPHALT PAVEMENT
525.00'
HARRIS COUNTY
WALLER COUNTY
WILFRED W. AND BETTY L. HOLTKAMP
CALLED 61.087 AC.
VOL. 480, PG. 374 W.C.D.R.
&H.C.C.F. NO. P328885
SUBJECT
4' HIGH WOOD FENCE
FND. 1/2" I.R.
FENCE CORNER
4' HIGH BARB WIRE FENCE
N 89°03'11" E - 1940.56'
(CALLED 1940.35')
(CALLED 1450.06', PER TAX MAP)
FND. 3/4" I.P.
WOOD SIGN
TEL. PED.
C/L DITCH
PLOWED FIELD
TREELINE/ UNDERBRUSH
APPROXIMATE SURVEYLINE
BURIED TEL. CABLE MARKER
PIPELINE MARKER
ROBERT SCOTT SURVEY, A-754
MVE DESOTO NATURAL GAS PIPELINE TEL: 936-632-9544
APPROXIMATE CENTERLINE 6" STEEL NATURAL GAS PIPELINE
S 00°23'20" E - 846.96'
N 00°28'27" W - 845.88'
SAIFUDDIN TAHIR
SHUJAUDDIN BHURIWALA
SHABBIR JAMALI
ABDUL Q. HASEEB
CALLED 61.051 ACRES
VOL. 1111, PG. 204 W.C.O.R. (5-29-08)
H.C.C.F. NO. 20080283156
ROBERT SCOTT SURVEY, A-258
PLOWED FIELD
FND. 1/2" I.P. W/CAP
SET 5/8 I.R. W/CAP
@ 1269.30' PASS SET 5/8 I.R. W/CAP
N 89°05'04" E - 1939.29'
668.0'
670'
@ 668.00' PASS SET 5/8 I.R. W/CAP
APPROXIMATE COUNTY LINE
23.3676 ACRES (1,017,892 SQ. FT.)
±10.2 ACRES
±13.1 ACRES IN HARRIS CO., TX.
4' HIGH WOOD & HOG WIRE FENCE
W - 525.01'