This drawing is for illustration purposes only and is not intended to represent the exact location of what may actually be constructed. For the exact location of all improvements, please refer to the survey that will be furnished at closing.

NOTE: THIS SITE PLAN SUBJECT TO CHANGE AFTER FINAL REVIEW OF UTILITY ESM'T. PLAT

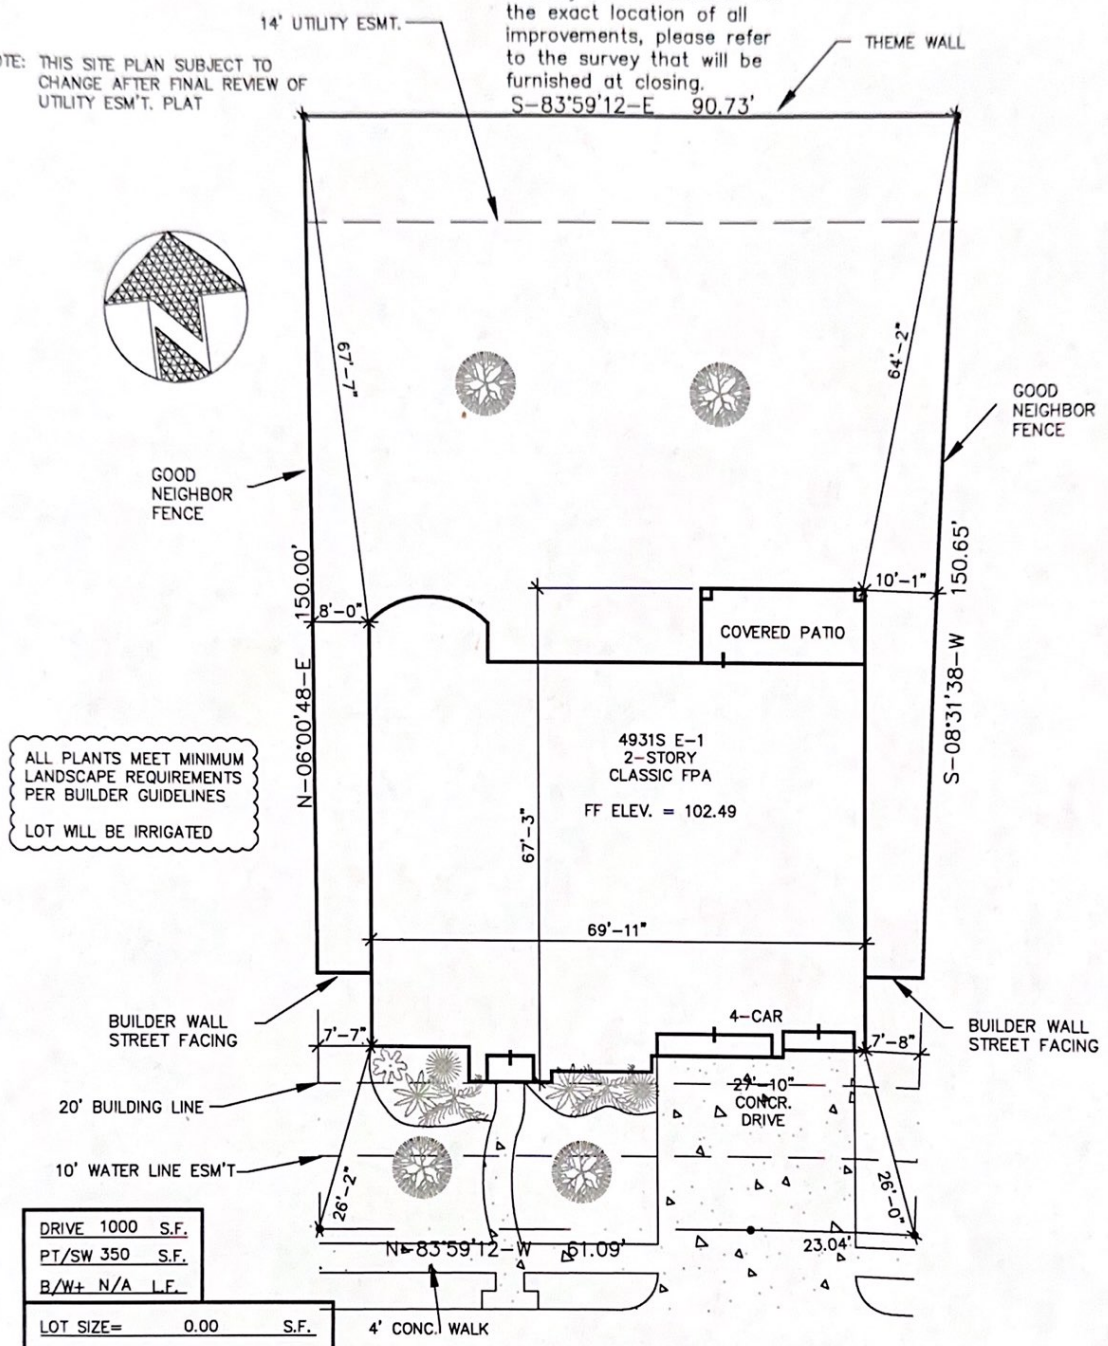

ALL PLANTS MEET MINIMUM LANDSCAPE REQUIREMENTS PER BUILDER GUIDELINES

LOT WILL BE IRRIGATED

DRIVE	1000	S.F.
PT/SW	350	S.F.
B/W+	N/A	L.F.

LOT SIZE=	0.00	S.F.
BUILDING COVERAGE=	0.00	S.F.
CONCRETE COVERAGE=	0.00	S.F.
TOTAL=0.00 S.F.	0.00 %	

REASON FOR REDRAW: REVISED FENCE TYPES

PERRY HOMES DESIGN

© - 2019 - PERRY HOMES™

ARCHITECTURE & INTERIORS

P.O. BOX 34306 HOUSTON, TEXAS

Address: 2819 MERLIN WAY

Lot: 02 Block: 01 Section: 18

Subdivision: CANE ISLAND Panel No.

COUNTY: WALLER COUNTY, TEXAS Job Number 596042

Scale: 1" = 20'-0" Drawn By: SAJ/BM

Date: 05/13/19 6/4/19 BM CA020118