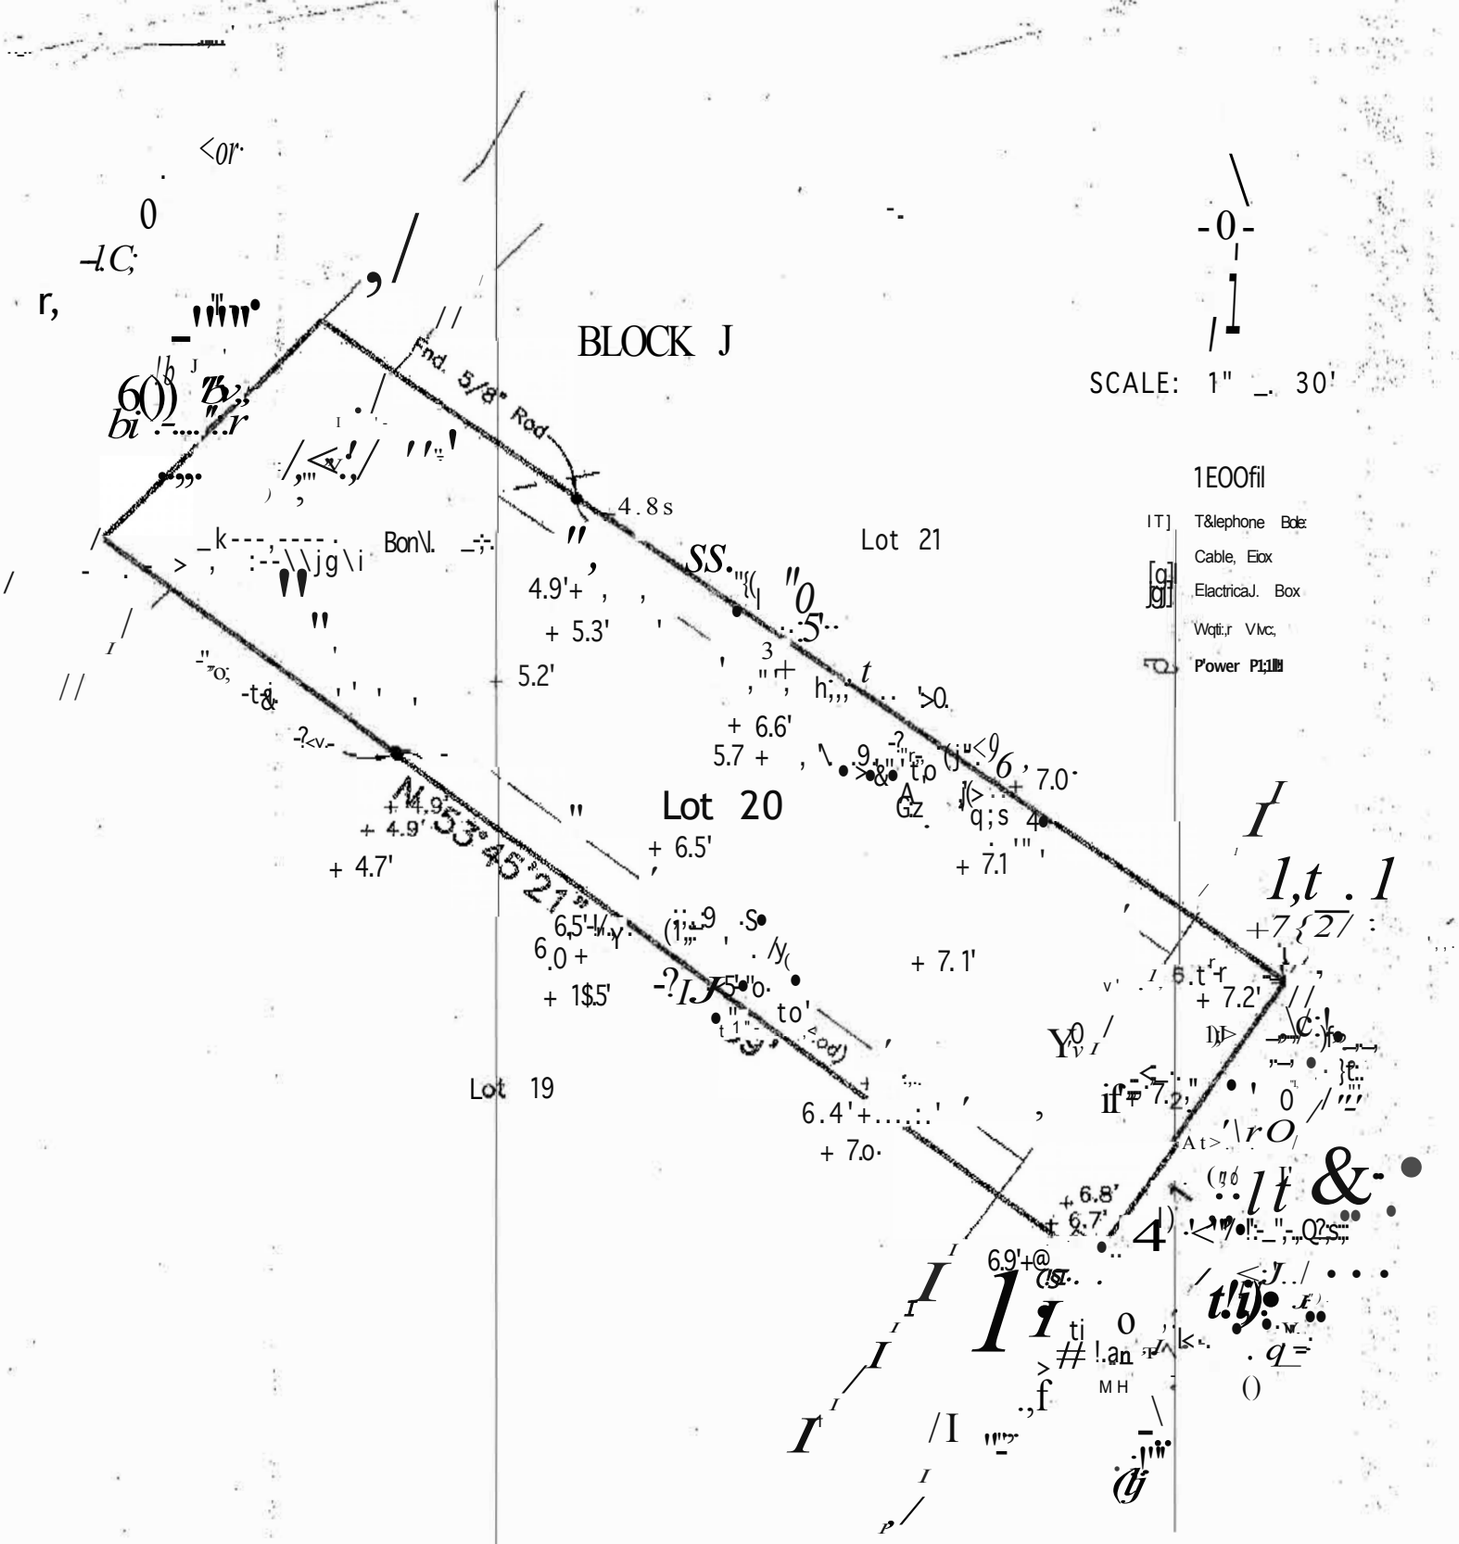

s.urv_ey of_ Lot Twe.nty (20J, i.n Block T_hree ( ) of POINTE WEST, Section Four-B, a subdivision in Ga_leiiton .County, .Tex.os, qcoordin.g to the. mop or plat thereof recorqed in Volume 2005-A, Page 101, of the Mop. Records. io the .Office of th\l County Clerk of Galveston County, Texas.

I h_ereby cert.ify· that_ on_ ·-_the below_._dote, the.I h_erein (e.s_cribe_d property, together with improvemenls !o qted thereQn, was. surveyed .on the ground. and. under niy dire tion,. and that this map, togethet with dimensions as shown hereon. oocurately (epresent th_e facts os found on the gro4nd this dote.

C "3U._ ·.

Stephen C. Blaskey
Registered Professi9nol
Land Surveyor· No. •5856

STATE OF TEXAS REGISTERED STEPHEN C. BLASKEY 5856 PROFESSIONAL LAND SURVEYOR

SURVEY DATE:	NOVEMBER 2, 2015
FILE No.:	5912~2003~0020~000
DRAFTING:	JTK
JOB No.:	15-0782

High Tide .1'lb:hd, ,HY #f.ng. LLC,

801?'.HAff80R$/bEbR/VJ; •
f'O, BPX16142(mallIng)
GALVESTON, TXT7552
ph(40ti) 740-1617
'RegistnationNumber: i(}tfi/$855
F.high,t/dt:!landst.irveyln(l,aom

NoT s:
1) This Pr<!!"n;}' dOl'1 le within the 100 Yeor Flood Plain - •¢T1tablshedby !!.• Federol EmergenC)I Monag"""!nt Ag•_noy.
2) Thi• ptoperty Is subj ct to any •• rel.rtriotiom of r$coord a n d may be_subject to setbl_eks from pO\v!!<. lines. •• eJ1Tablshed_ty •OSHA (o<I JOijr powe(t;Oinl)Qn)').
3) Be<1rtnos basi.ld on Monumontation o.Hho North..():'V, lino of Bil)'.Wolor O(ivo; b ing o'_ 5/8" rod fmlnd ot _th m• southerly comer of Loi 19, cnd a 5/8• rod found at the most Southerly ,;oi!lll(•of 4>f J8,
4) El11Voloma ,!,;, own in feel above Mean Sea Lewi NAVD'88 OO\'m oil •.tfoifa NCS M.on!Y)ent HGCSI)
5) SUn;jyed wilhOlll benofit of a 1Tlb Report,