GF NO. 08119369 STEWART TITLE
ADDRESS: 16006 COUNTRY CLUB COURT
HOUSTON, TEXAS 77040
BORROWER: LARRY DAVID AND
SHARON DAVID

0.8345 ACRE
LOT 5 PLUS A NOTHERLY PORTION OF LOT 4, BLOCK 39
REPLAT OF JERSEY VILLAGE COUNTRY CLUB ESTATES, SECTION 4 REPLAT

ACCORDING TO THE MAP OR PLAT THEREOF RECORDED IN VOLUME 262, PAGE 22 OF THE MAP RECORDS OF HARRIS COUNTY, TEXAS
(SEE ATTACHED METES AND BOUNDS)

SCALE: 1" = 40'

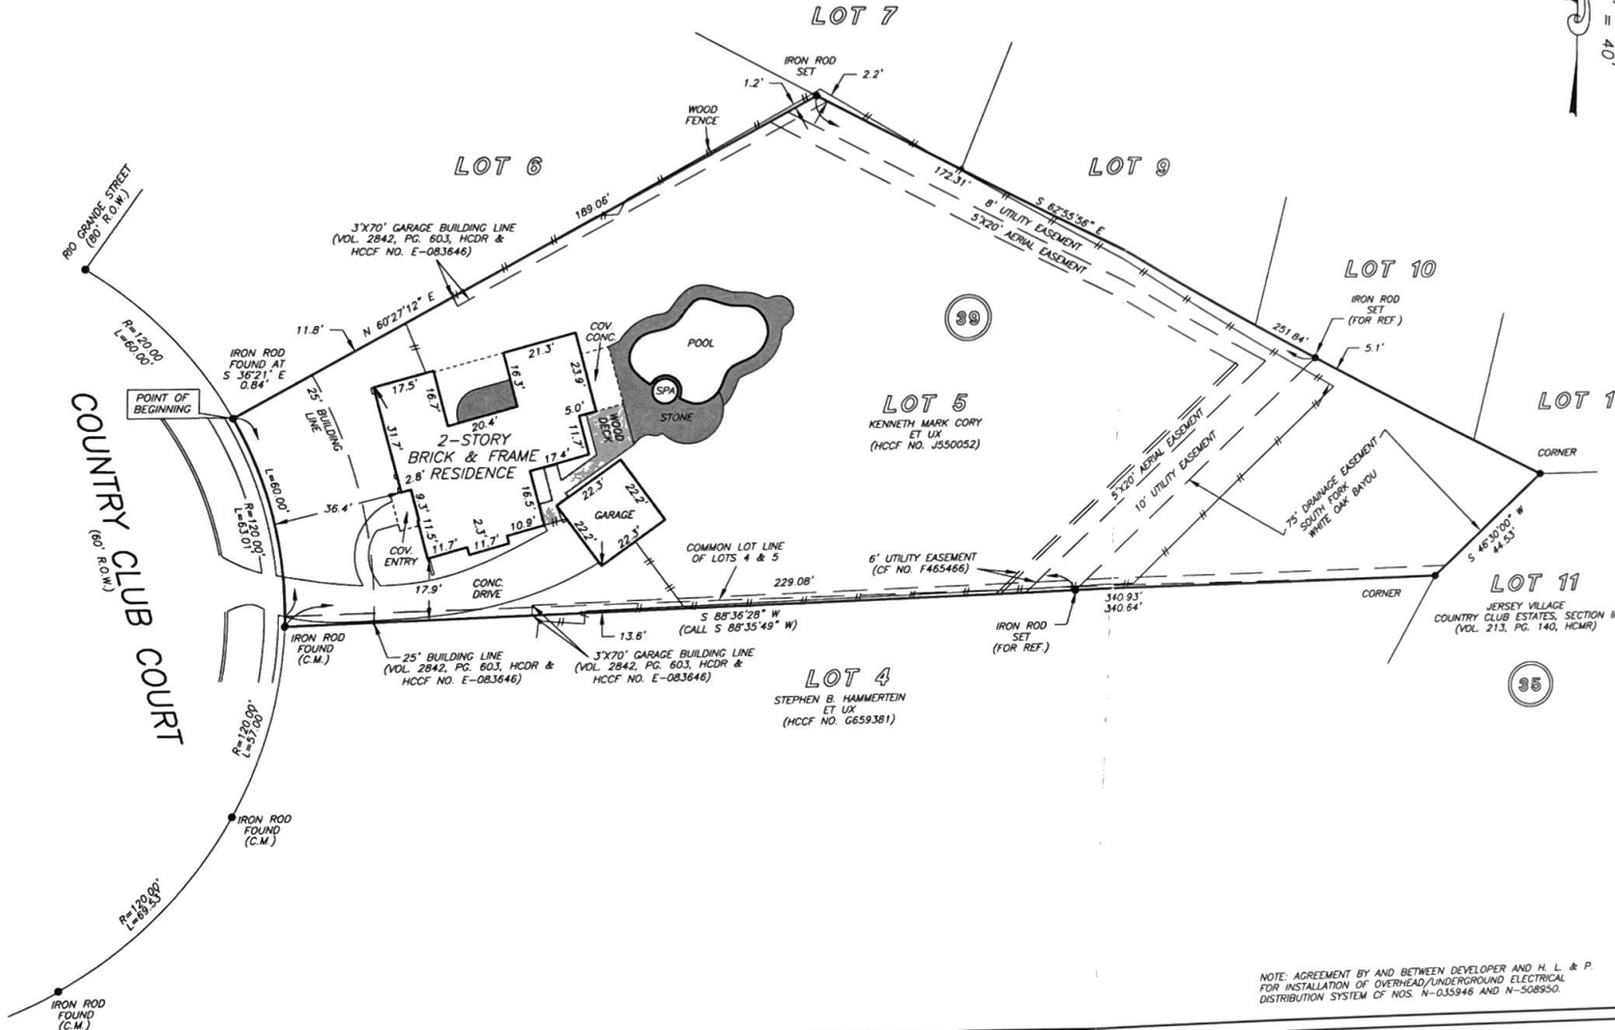

NOTE: AGREEMENT BY AND BETWEEN DEVELOPER AND H. L. & P. FOR INSTALLATION OF OVERHEAD/UNDERGROUND ELECTRICAL DISTRIBUTION SYSTEM CF NOS. N-035948 AND N-508950.

THIS PROPERTY LIES WITHIN THE 100 YEAR FLOOD PLAIN AS PER FIRM PANEL NO 48201C 0440 L
MAP REVISION: 06/18/2007
ZONE AE
BASED ONLY ON VISUAL EXAMINATION OF MAPS. INACCURACIES OF FEMA MAPS PREVENT EXACT DETERMINATION WITHOUT DETAILED FIELD STUDY.

A SUBSURFACE INVESTIGATION WAS BEYOND THE SCOPE OF THIS SURVEY

RECORD BEARING: VOL. 262, PG. 22, HCMR

DRAWN BY: SV

I HEREBY CERTIFY THAT THIS SURVEY WAS MADE ON THE GROUND, THAT THIS PLAT CORRECTLY REPRESENTS THE FACTS FOUND AT THE TIME OF SURVEY AND THAT THERE ARE NO ENCROACHMENTS APPARENT ON THE GROUND, EXCEPT AS SHOWN HEREON. THIS SURVEY IS CERTIFIED FOR THIS TRANSACTION ONLY AND ABSTRACTING PROVIDED IN THE ABOVE REFERENCED TITLE COMMITMENT WAS RELIED UPON IN PREPARATION OF THIS SURVEY.

RICKY J. RICHARDSON
PROFESSIONAL LAND SURVEYOR
NO. 5445
JOB NO. 08-06241
MAY 20, 2008

STATE OF TEXAS
REGISTERED
RICKY J. RICHARDSON
NO. 5445
PROFESSIONAL
LAND SURVEYOR

stewart title
SHARON BRISTOW
281-890-8521

PRECISION SURVEYORS, INC.
1-800-LANDSURVEY
1-800-526-3787
281-496-1586
FAX 281-496-1867
14925 MEMORIAL DRIVE SUITE B100 HOUSTON, TEXAS 77079