EIC SURVEYING COMPANY
12345 JONES ROAD
SUITE 270
HOUSTON, TX 77070
(281) 955-2772
FIRM NO. 100334-00

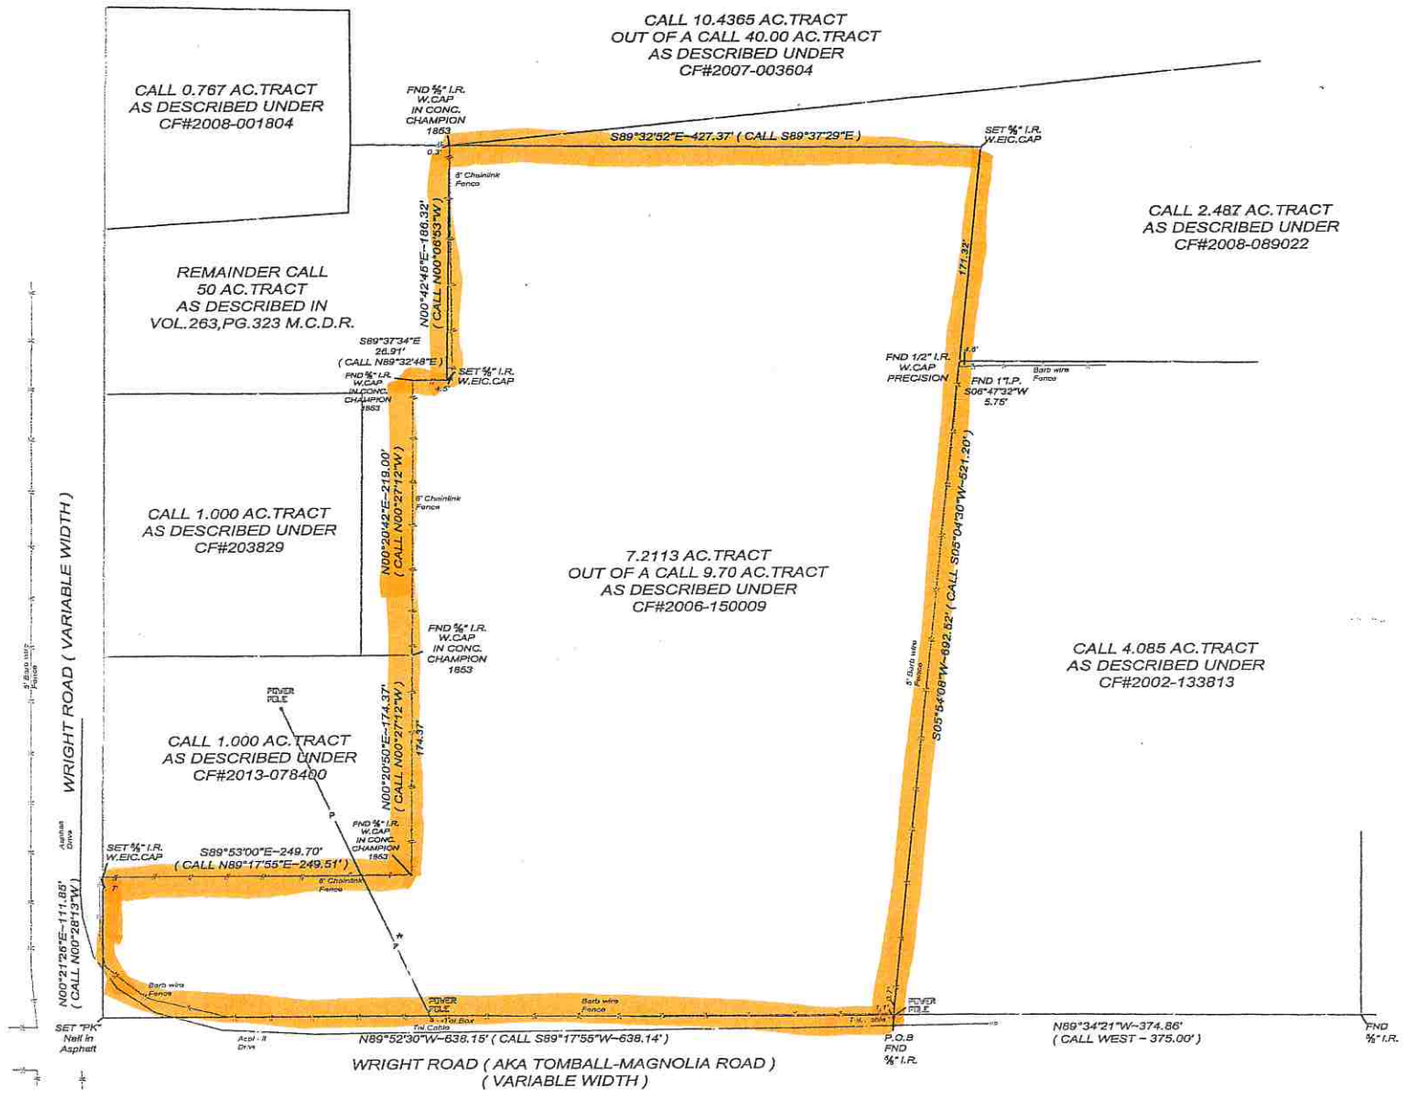

SUBJECT TO :

1. © 2014, All Rights Reserved.
2. Survey is valid only if print has original Impression Seal and signature of surveyor on it. Declaration is made to original purchaser of this survey. It is not transferable to additional institutions or subsequent owners.
3. SEE ATTACHED FIELD NOTES .
4. FENCES AS SHOWN .
5. EASMENT 50' WIDE AS GRANTED TO HUMBLE OIL & REFINING COMPANY AS RECORDED IN VOL.512,PG.174 AND DEFINED BY VOL.542 , PG.203 M.C.D.R., DOES NOT CROSS SUBJECT TRACT.
6. EASEMENT FOR ROADWAY AND POWER LINES AND EQUIPMENT AS GRANTED TO HUMBLE OIL & REFINING COMPANY AS RECORDED IN VOL.532,PG.332 M.C.D.R., DOES NOT CROSS SUBJECT TRACT.
7. EASEMENT 15' WIDE AS GRANTED TO PINEHURST-DECKER'S PRAIRIE WATER SUPPLY CORPORATION AS RECORDED UNDER CF#8606867 R.P.R.M.C., TO BE CENTERED ON INSTALLED PIPELINE .
* . OVERHEAD POWER LINE CROSSING SUBJECT TRAT .

This Property Lies in Zone X outside the 100 Year Flood Plain Per Graphic Scaling according to Community Panel No.48201C0495F having an effective date 12-19-96
Job No. 14-158-03
Scale 1 " = 40 '
Date 03-17-2014
Drawn By: A.M

Purchaser MATHEW A. and SUSAN C. COLLINS
Address 32980 WRIGHT ROAD
Lot _____, Block _____, Section _____
Survey JOHN MOORE, A 361
Acres 7.2113 AC TRACT
Subdivision 9.70 ACRE TRACT
Film code No.7006-50009 Records,
MONTGOMERY County, Texas

I, Craig A. Laney , a Registered Professional Land Surveyor in the State of Texas, RPLS No. 4507 do hereby certify to STEWART TITLE COMPANY and Purchaser(s) that based upon information provided by said Title Company under G.F. No. 13339332284 that this survey was this day made under my supervision on the ground of the above described property and the above plat or drawing reflects the findings on the ground of this property at this time. I have shown or noted all easements reflected in said Title Company's report. This Survey conforms to the minimum standards of practice as approved by the Texas Board of Professional Land Surveying. Effective August 28, 2013, Last revision 08-2013 .

The basis of bearing is ASSUMED N89°34' ALONG THE NORTH R.O.W LINE OF WRIGHT ROAD .

A Division of Everything in Christ Services, Inc.

X Mathew A. Collins X Susan C Collins

STATE OF TEXAS REGISTERED CRAIG A. LANEY 4507 PROFESSIONAL LAND SURVEYOR

Impression Seal