GF NO. 10001881 OLD REPUBLIC TITLE
ADDRESS 4311 EAST MEADOWS DRIVE
SUGAR LAND, TEXAS 77479
BORROWER: JANICE A. HYSLIP

LOT 4, BLOCK 8
REPLAT OF HIGH MEADOWS, SECTION 1

ACCORDING TO THE MAP OR PLAT THEREOF RECORDED
IN SLIDE NO. 812/A, OF THE PLAT RECORDS
OF FORT BEND COUNTY, TEXAS

SCALE: 1" = 30'

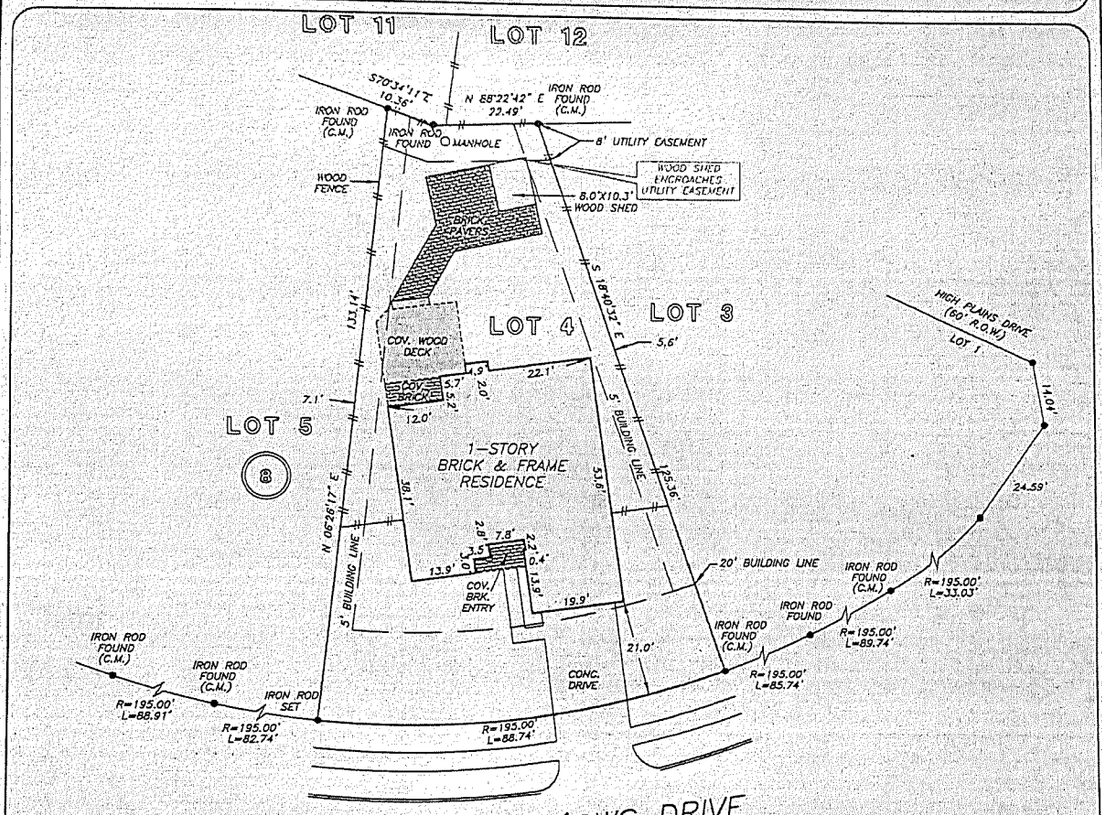

NOTE: ALL LOTS SHALL BE A MINIMUM OF 5 FOOT SIDE BUILDING LINE.

NOTE: AGREEMENT BY AND BETWEEN DEVELOPER AND H. L. & P. FOR INSTALLATION OF OVERHEAD/UNDERGROUND ELECTRICAL DISTRIBUTION SYSTEM AS PER VOL. 1400, PG. 439 FBCOR.

THIS PROPERTY DOES NOT LIE WITHIN THE 100 YEAR FLOOD PLAIN AS PER FIRM
PANEL NO. 48157C 0230 J
MAP REVISION: 01/3/1997
ZONE X
BASED ONLY ON VISUAL EXAMINATION OF MAPS. INACCURACIES OF FEMA MAPS PREVENT EXACT DETERMINATION WITHOUT DETAILED FIELD STUDY.

A SUBSURFACE INVESTIGATION WAS BEYOND THE SCOPE OF THIS SURVEY

RECORD BEARING: SLIDE NO. 812/A, F.B.C.P.R.

DRAWN BY: MY

I HEREBY CERTIFY THAT THIS SURVEY WAS MADE ON THE GROUND, THAT THIS PLAT CORRECTLY REPRESENTS THE FACTS FOUND AT THE TIME OF SURVEY AND THAT THERE ARE NO ENCROACHMENTS APPARENT ON THE GROUND, EXCEPT AS SHOWN HEREON. THIS SURVEY IS CERTIFIED FOR THIS TRANSACTION ONLY AND ABSTRACTING PROVIDED IN THE ABOVE REFERENCED TITLE COMMITMENT WAS RELIED UPON IN PREPARATION OF THIS SURVEY.

GEORGE GALE
PROFESSIONAL LAND SURVEYOR
NO. 4678
JOB NO. 10-05765
JUNE 7, 2010

STATE OF TEXAS
REGISTERED
GEORGE GALE
4678
PROFESSIONAL
LAND SURVEYOR

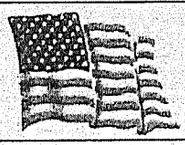

OLD REPUBLIC TITLE COMPANY OF HOUSTON

281-265-9500

PRECISION surveyors

1-800-LANDSURVEY
www.precisionsurveyors.com

281-408-1500 FAX 281-408-1287 14828 WEST6RD. DRIVE, SUITE 100 HOUSTON, TEXAS 77079

210-820-4041 FAX 210-829-1355 1777 NE LOOP 410 SUITE 808 SAN ANTONIO, TEXAS 78217