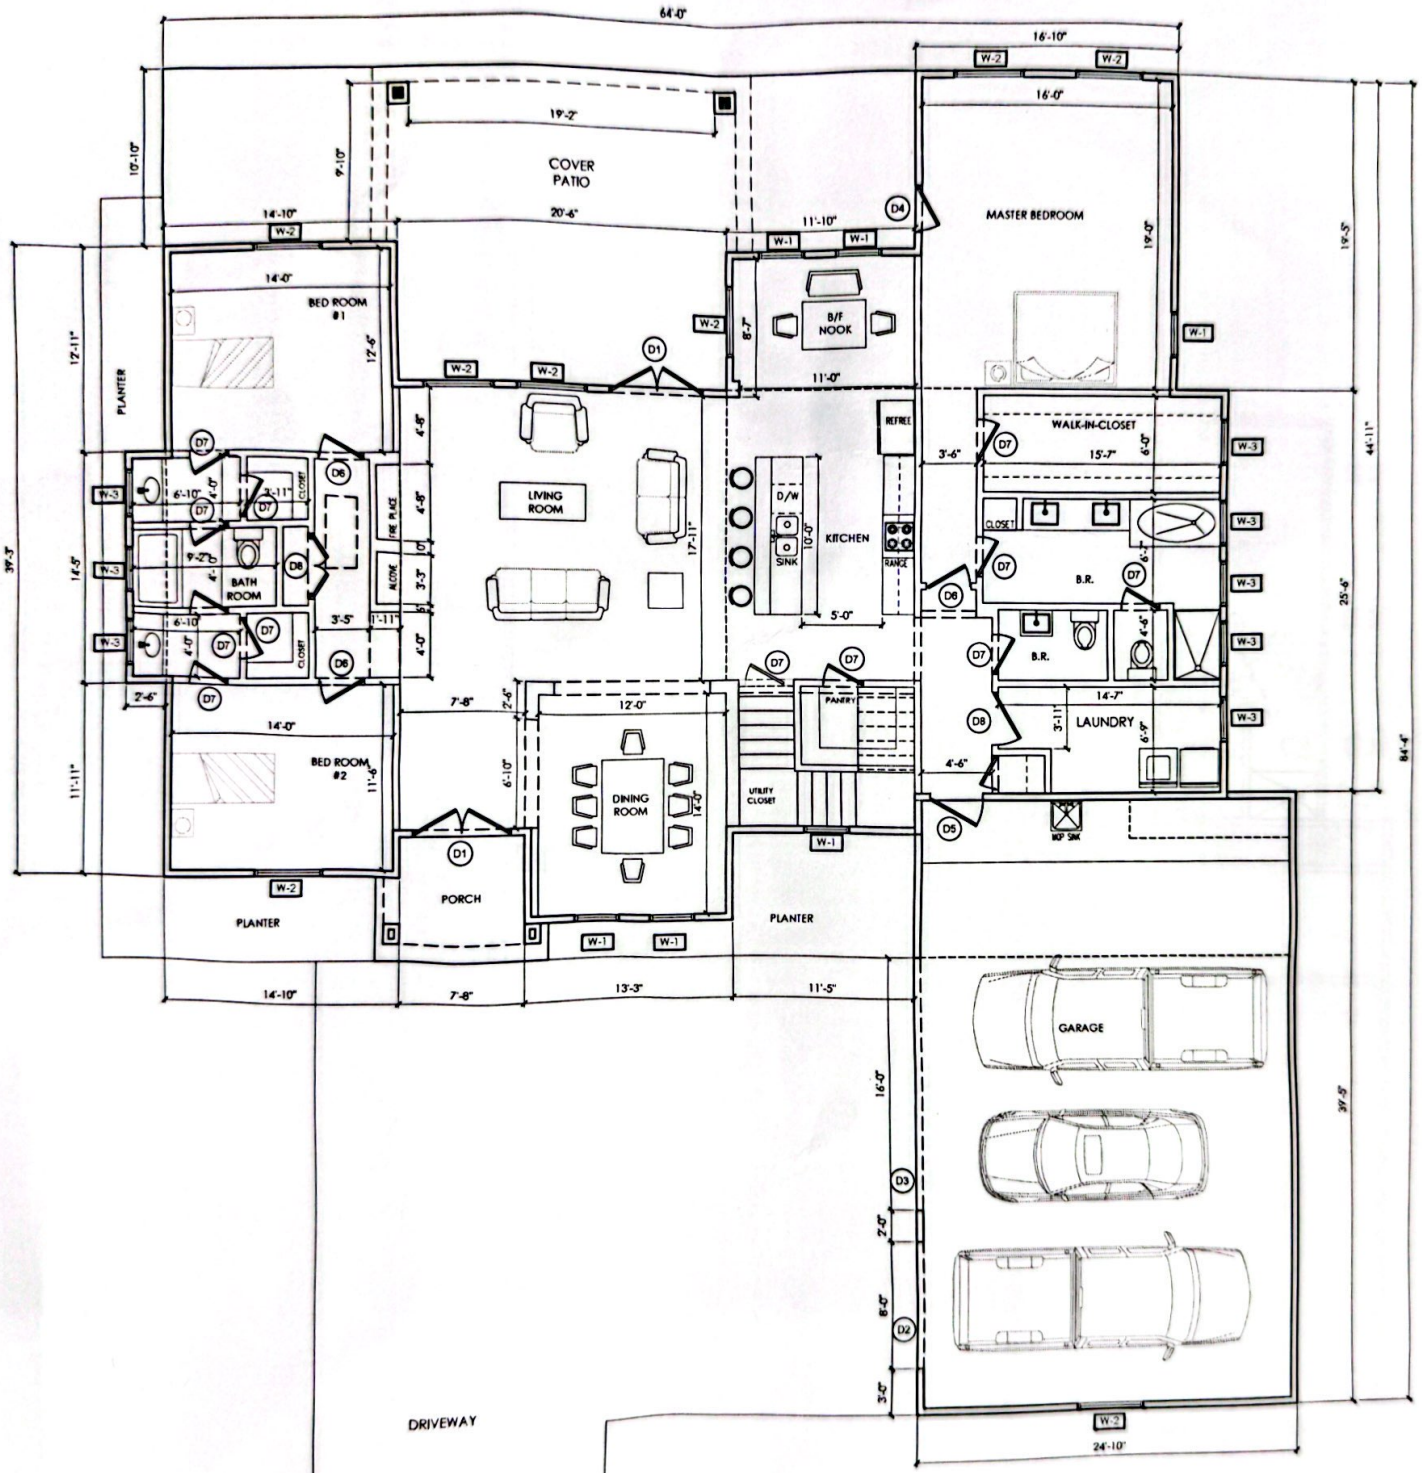

	REQUIREMENTS

TE WITH OWNER

	REQUIREMENTS
in	INSULATED
in	INSULATED
in	INSULATED
n	

LIVING 1 F. AREA =2,556 S
LIVING 2 F. AREA = 793 S
TOTAL LIVING =3,349 S

GARAGE AREA = 975 S

Scanned with CamScanner