ERSON COUNTY, TEXAS
S CARO LEAGUE, A-133
j Cabin, Tx 75148
odland Shores Est.
Lot 17

Survey examined and accepted by purchasers

Date 9-20-05

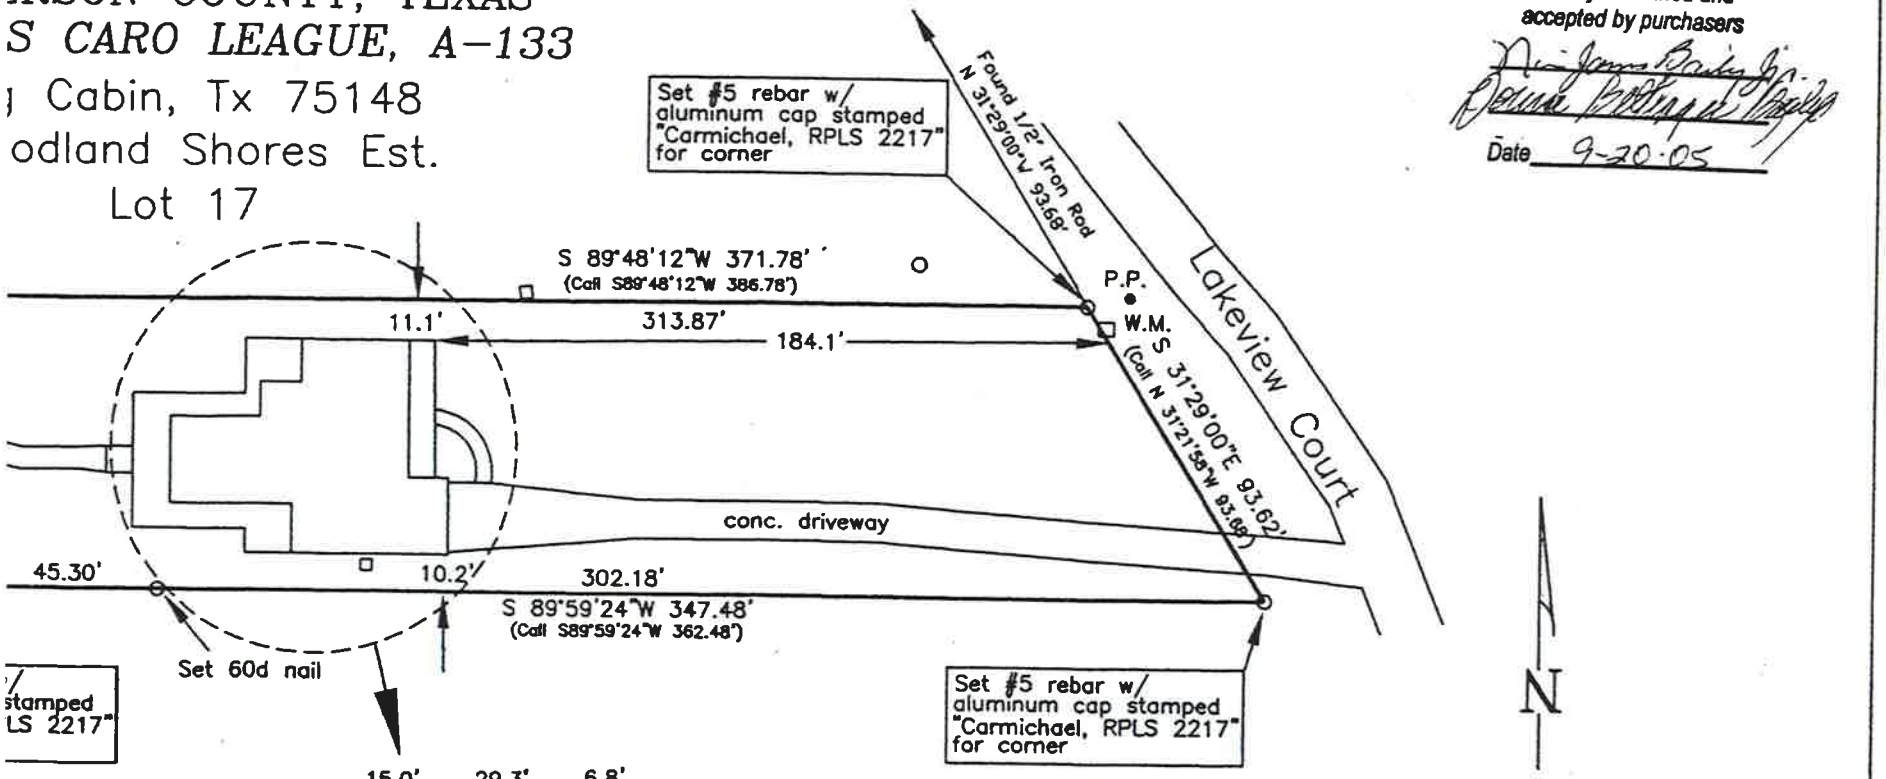

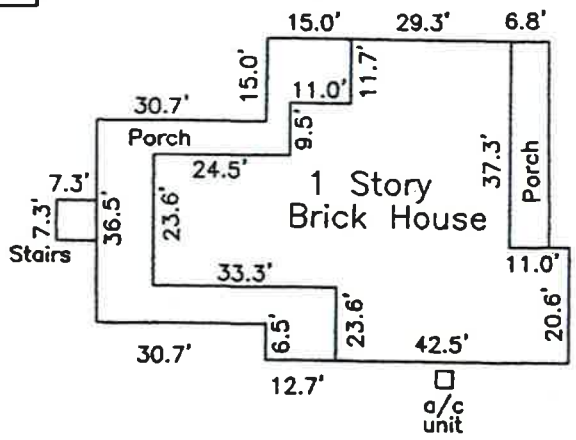

HOUSE DETAIL

I, Gary Q. Carmichael, Registered Professional Land Surveyor No. 2217 do hereby certify the plat hereon truly and correctly represents a survey made by me on the ground and is true and correct to the best of my knowledge and belief.

Given under my hand and seal this 15th day of Sept 2005

GARY Q. CARMICHAEL

STATE OF TEXAS REGISTERED GARY Q. CARMICHAEL 2217 PROFESSIONAL LAND SURVEYOR

ALLIED PROFESSIONAL TECHNOLOGY

ATHENS, TEXAS