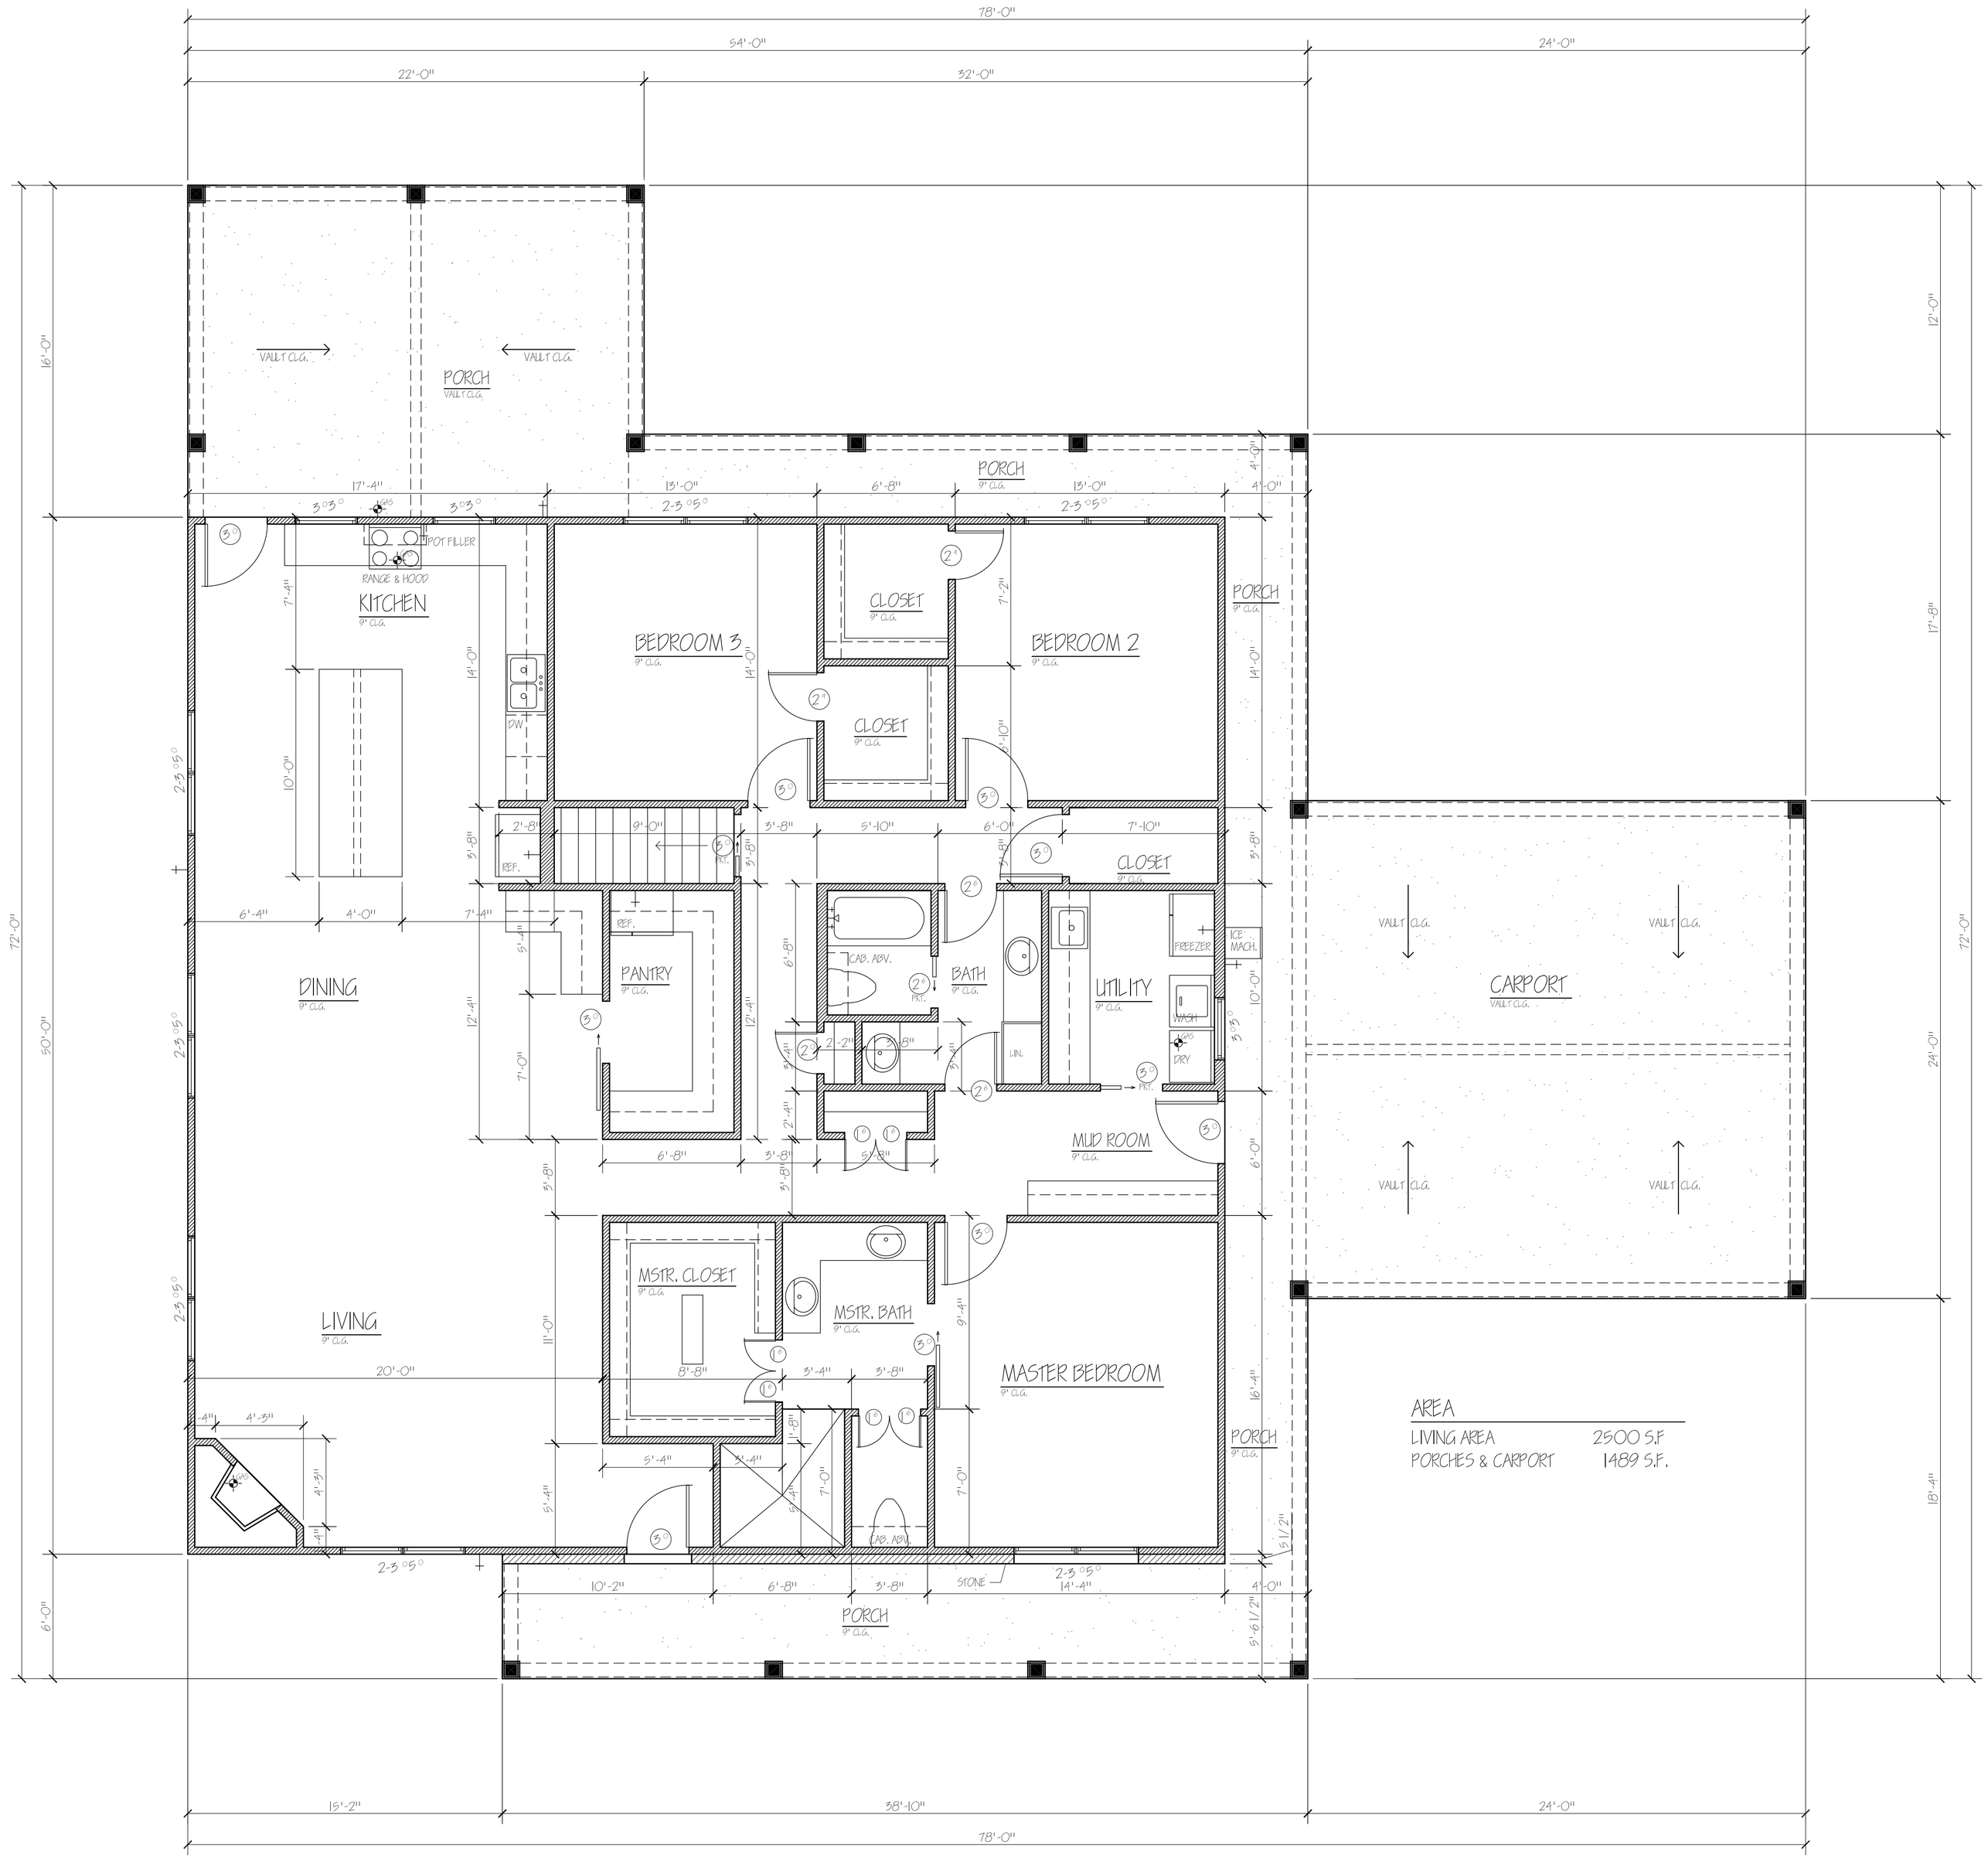

FLOOR PLAN

SCALE: 1/4"=1'-0"

PROJECT: **SHAFFER RESIDENCE**

LOT BLOCK SECTION

SCALE: 1/4"=1'-0"
DWG. 8-9-2016
DRAWN BY: JC
APPROVED BY:
REVISIONS

RAFTER SEVEN DESIGN
HUNTSVILLE, TEXAS

SHEET A-1