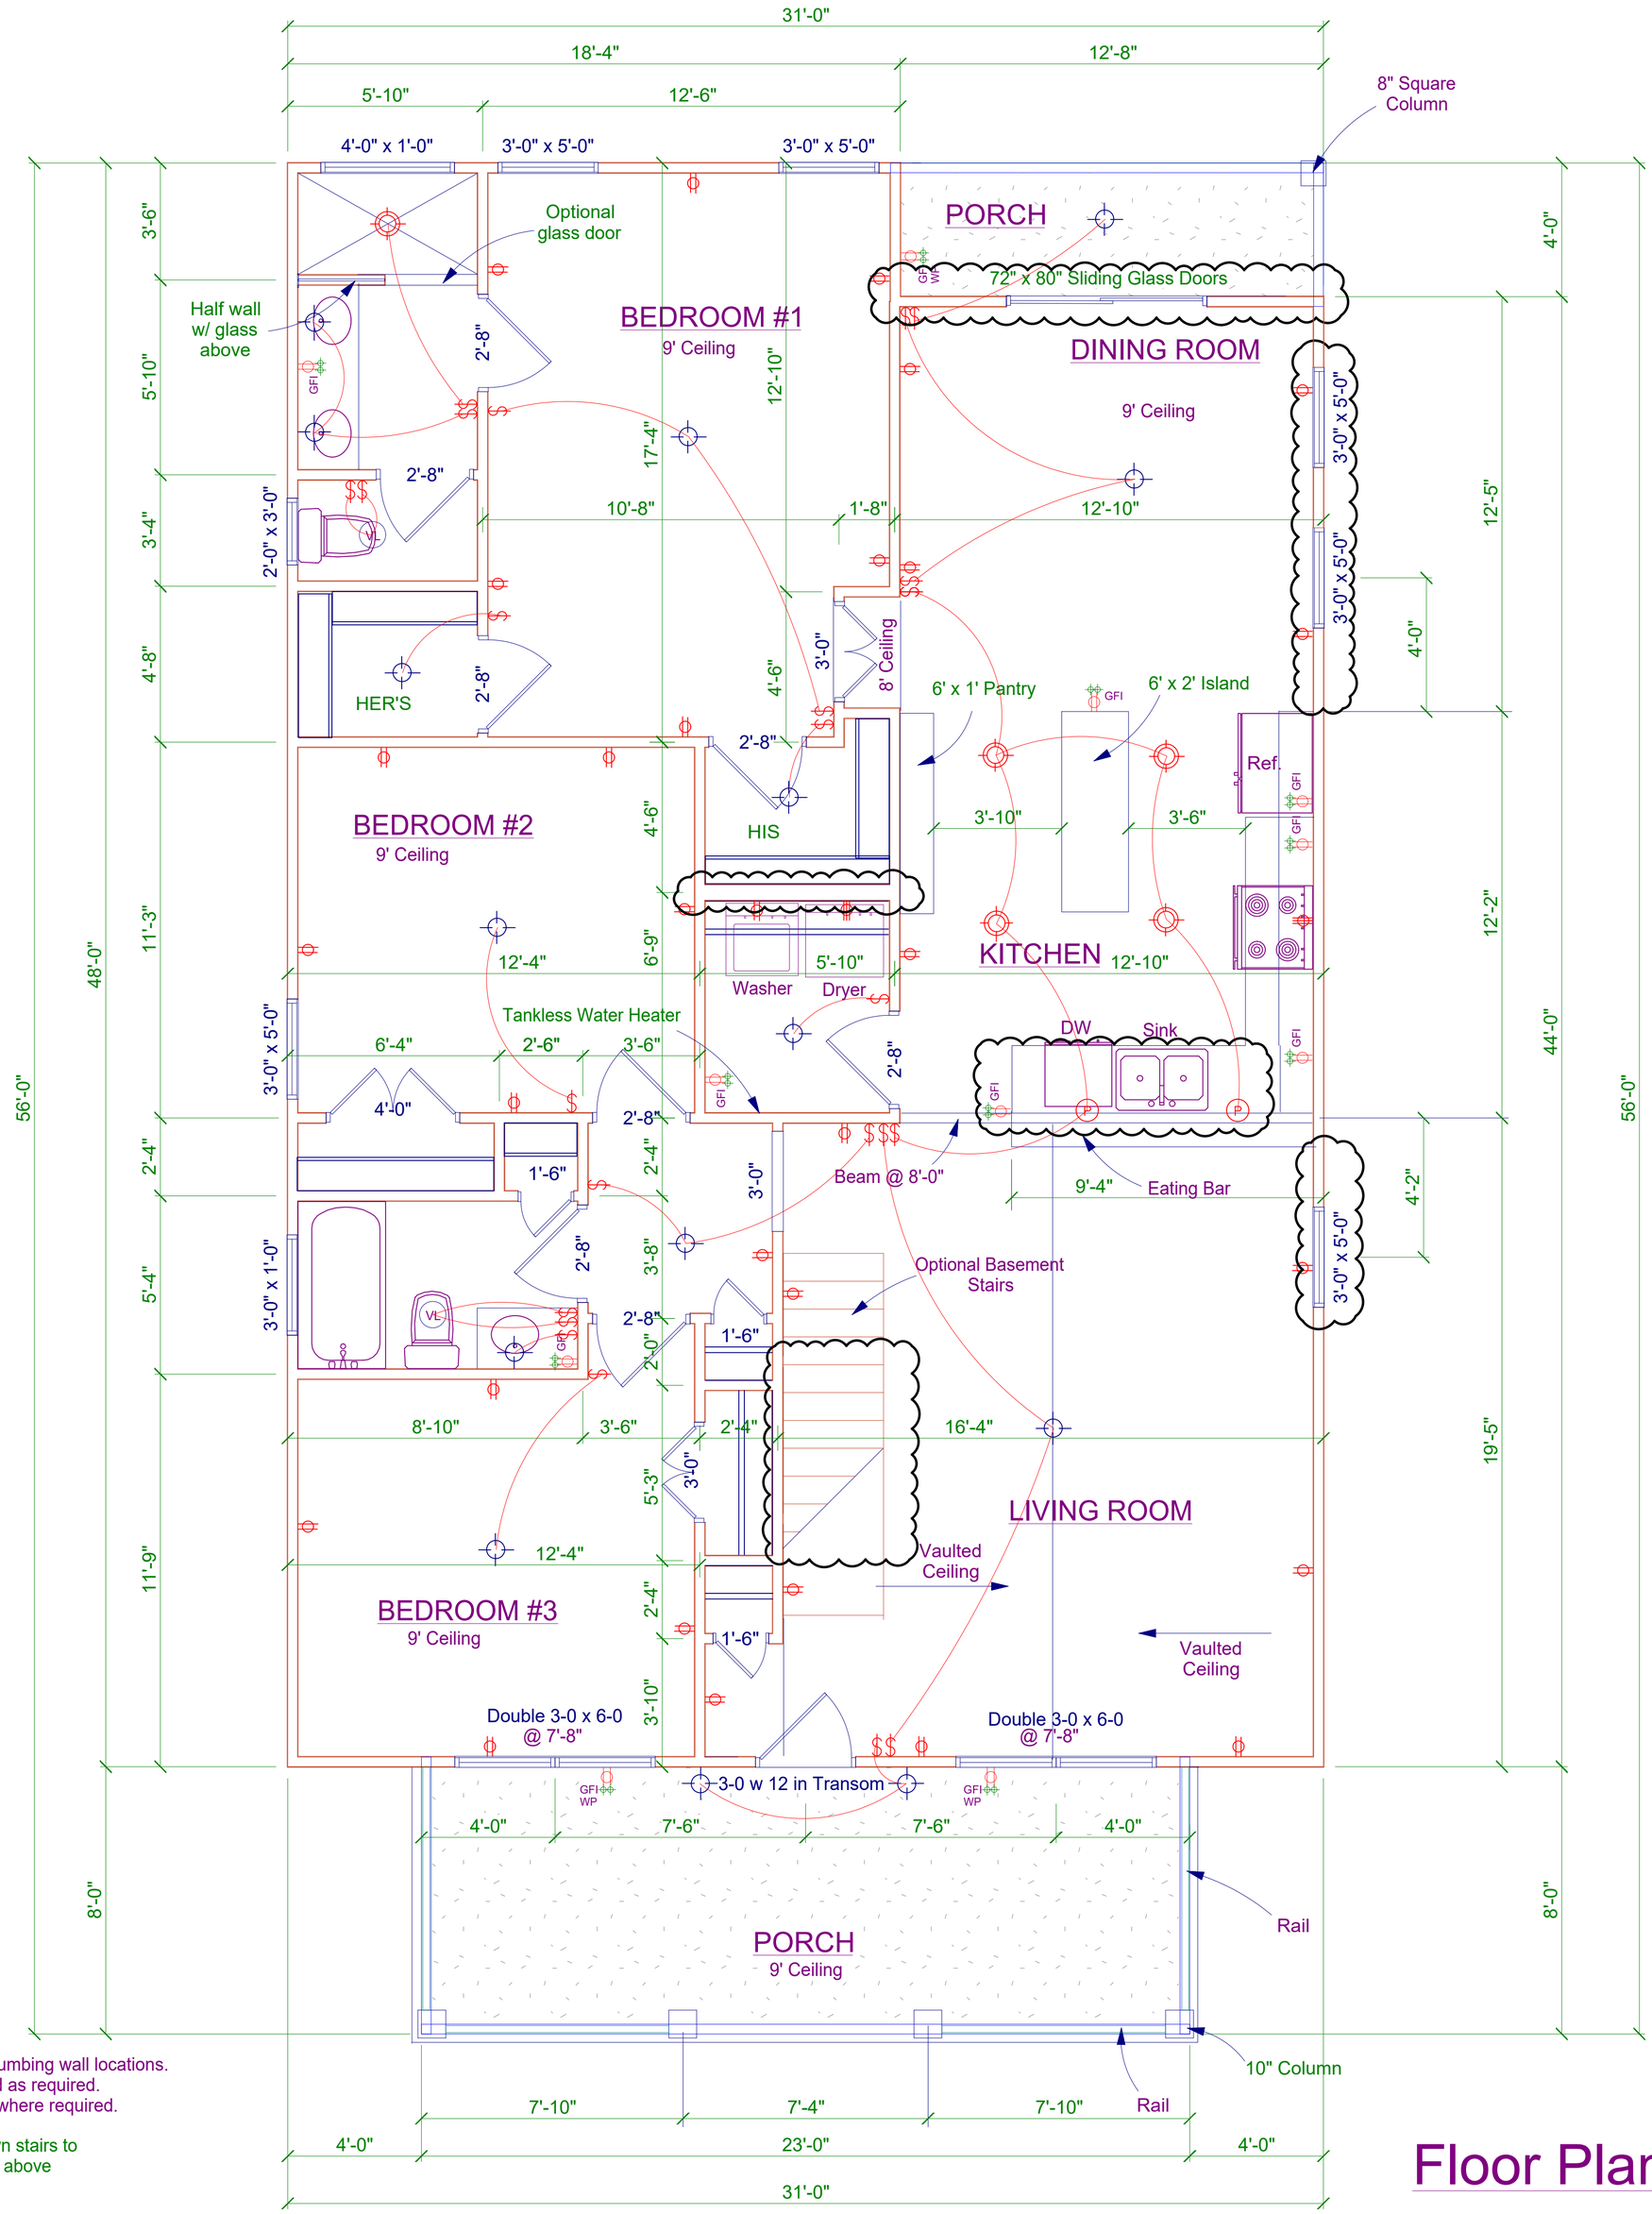

CITY OF LA MARQUE, TEXAS

THIS IS TO CERTIFY THAT THESE PLANS HAVE BEEN FOUND TO BE IN GENERAL COMPLIANCE WITH THE CURRENT REQUIREMENT ESTABLISHED BY THE CITY OF LA MARQUE.

DINH V. HO, P.E., CITY ENGINEER _____ DATE _____

NOTE: CITY APPROVAL VALID FOR ONE YEAR AFTER DATE OF SIGNATURES

Notes:
1. Builders choice on plumbing wall locations.
2. A/C may be relocated as required.
3. Provide safety glass where required.

Provide pull-down stairs to Attic and A/C above

Floor Plan

1437 Sq Ft H/C
184 Sq Ft Front Porch
51 Sq Ft Rear Porch