LEGEND

FLATWORK	—//— WOODEN FENCE	ELEV.	ELEVATION	(B.G.)	BUILDER GUIDELINES	INLET	MANHOLE & INLET
PROPERTY LINE	—/\/— WROUGHT IRON FENCE	T.O.F.	TOP OF FORM	M.A.E.	MAINTENANCE EASMENT	UTILITY VAULT	
BUILDING LINE	—O— CHAIN LINK FENCE	F.F.	FINISHED FLOOR	R.O.W.	RIGHT-OF-WAY	FND. FOUND	
EASEMENT	—E— OVERHEAD ELECTRIC	EXT.	EXTENDED	S.L.E.	STREET LIGHT EASEMENT	BLDG. BUILDING	
	B.L. BUILDING LINE	PVT.	PRIVATE	D.E.	DRAINAGE EASEMENT	A.E. AERIAL EASEMENT	
	U.E. UTILITY EASEMENT	CONC.	CONCRETE	E.E.	ELECTRIC EASEMENT		
	W.L.E. WATER LINE EASEMENT	I.R.	IRON ROD	S.S.E.	SANITARY SEWER EASEMENT		
		I.P.	IRON PIPE	STM.S.E.	STORM SEWER EASEMENT		

ELECTRIC BOX	TELEPHONE PEDESTAL	PAD MOUNTED TRANSFORMER		
CABLE PEDESTAL	FIRE HYDRANT	GRATE DRAIN		
WATER METER	LIGHT POLE	GAS METER		
WATER VALVE		MANHOLE		
PROPERTY CORNER	GUY ANCHOR	POWER POLE		

LANDSCAPE/OPEN SPACE/DRAINAGE

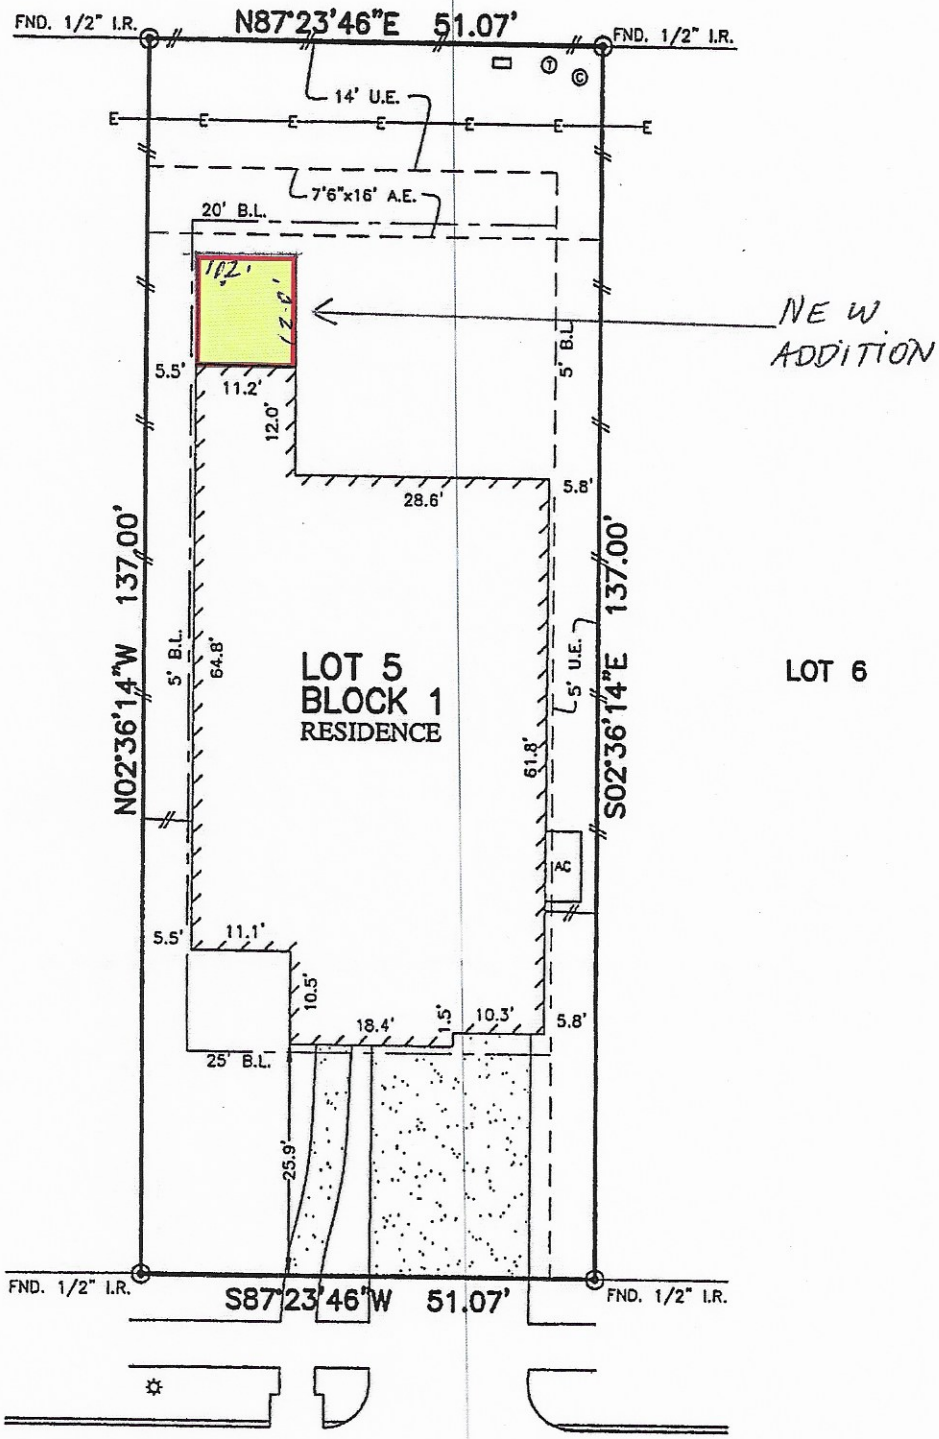

12919
LEOLYN WOODS LANE
(60' R.O.W.)

**ANTHONY CARLO BUSSIO
XIOMARA ANTONIETA BUSSIO

NOTES:

1. BASIS OF BEARING: NORTH SUBDIVISION LINE BEING "N87°23'46"E".
2. SUBJECT TO APPLICABLE RESTRICTIVE COVENANTS LISTED IN ITEM No. 10-A, SCHEDULE "B" OF TITLE COMMITMENT ISSUED BY TITLE RESOURCES GUARANTY Co. UNDER G.F. No. 7175-16-1379.
3. AGREEMENT FOR UNDERGROUND/OVERHEAD ELECTRIC SERVICE PER C.F. No. RP-2016-392846.

PLAT OF SURVEY

SCALE: 1" = 20'

FLOOD MAP:
THIS PROPERTY LIES IN ZONE "X"
AS DEPICTED ON COMMUNITY PANEL
No. 48201 C 0510 L, DATED: 06-18-07

"THIS INFORMATION IS BASED ON GRAPHIC PLOTTING. WE DO NOT ASSUME RESPONSIBILITY FOR EXACT DETERMINATION"