S. F. AUSTIN LEAGUE
A-9
AUSTIN COUNTY, TEXAS

SCALE 1" = 100'

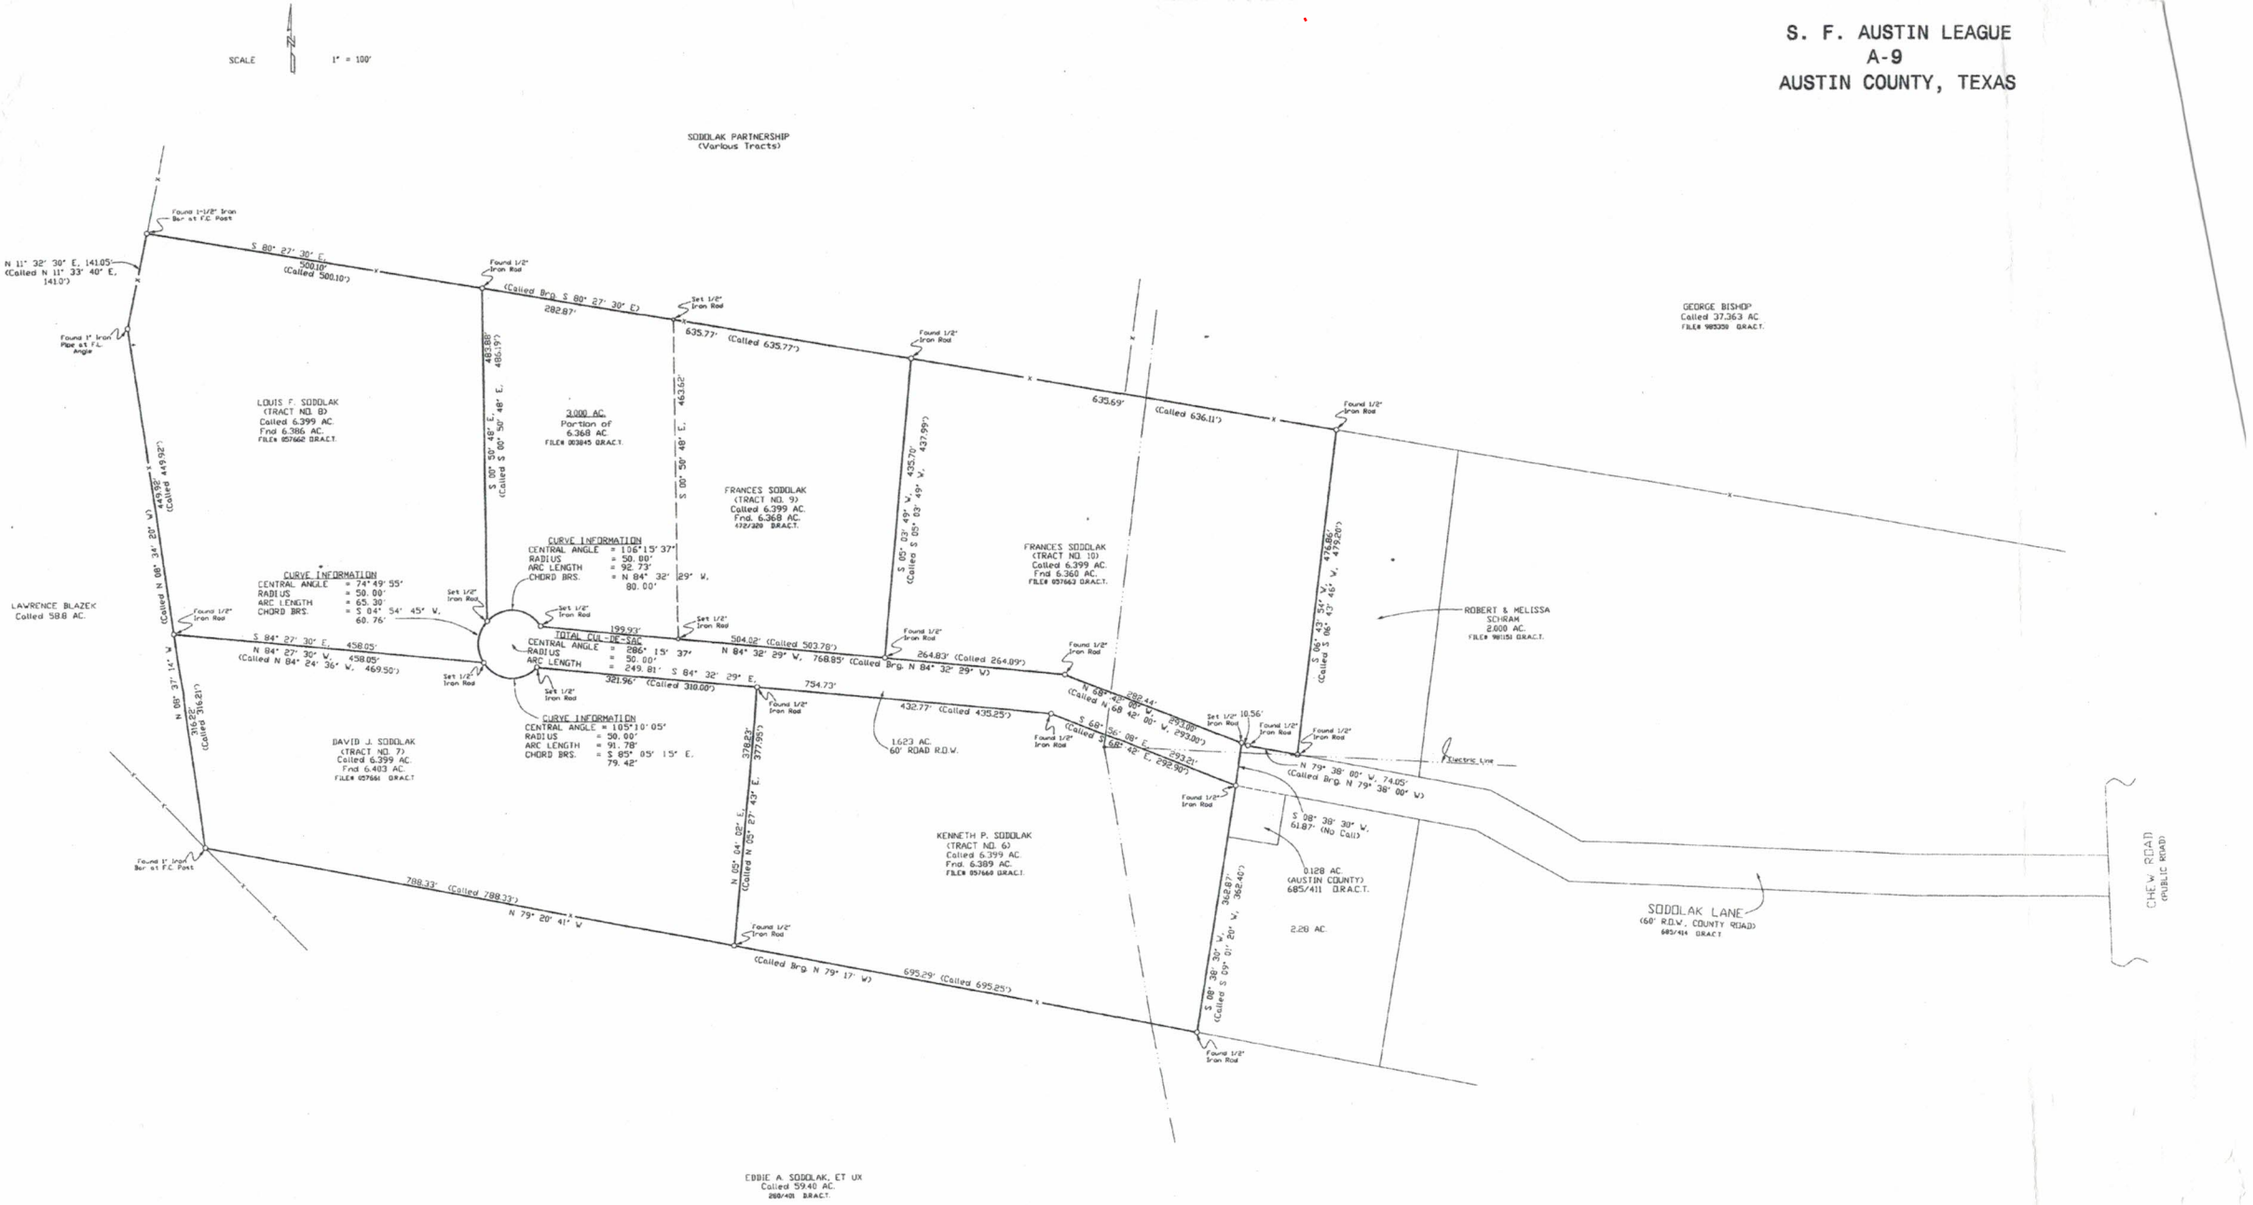

NOTES: 1.) Bearings shown hereon are based on the Bearing of S 89° 27' 30" E. used in the description of the subject tract recorded in File# 057662 D.R.A.C.T. and File# 057663 D.R.A.C.T.

2.) Reference is hereby made to notes and bounds description, of each tract, prepared this day.

3.) The 6.368 Acre tract shown hereon (called 6.399 Acres) should have been the description used in deed to Frances Schaffner, recorded in Volume 472, Page 320 D.R. A.C.T. (The 6.399 Acres used in said deed was not the correct description)

I, Glen S. Alexander, Registered Professional Land Surveyor, do hereby certify that the plat and/or the description shown hereon accurately represents the results of an on the ground survey made under my direction and supervision on AUGUST 14, 2006 and all corners and acreage are shown hereon. There are no conflicts, protrusions or easements apparent on the ground, except as shown and/or noted hereon.

USE OF THIS SURVEY FOR ANY OTHER PURPOSE OR BY OTHER PARTIES SHALL BE AT THEIR OWN RISK AND THE UNDERSIGNED SURVEYOR IS NOT RESPONSIBLE FOR ANY LOSS RESULTING THEREFROM.

STATE OF TEXAS REGISTERED GLEN S. ALEXANDER 4194 PROFESSIONAL LAND SURVEYOR

MARGARET SODOLAK

ALEXANDER SURVEYING
105 E. Lyon Street P. O. Box
Bellville, Texas 77418
Phone 979-865-9145

Glen S. Alexander
R.P.L.S. No. 84194
Date AUGUST 14, 2006

County AUSTIN
S.F. AUSTIN
Survey A-9
City