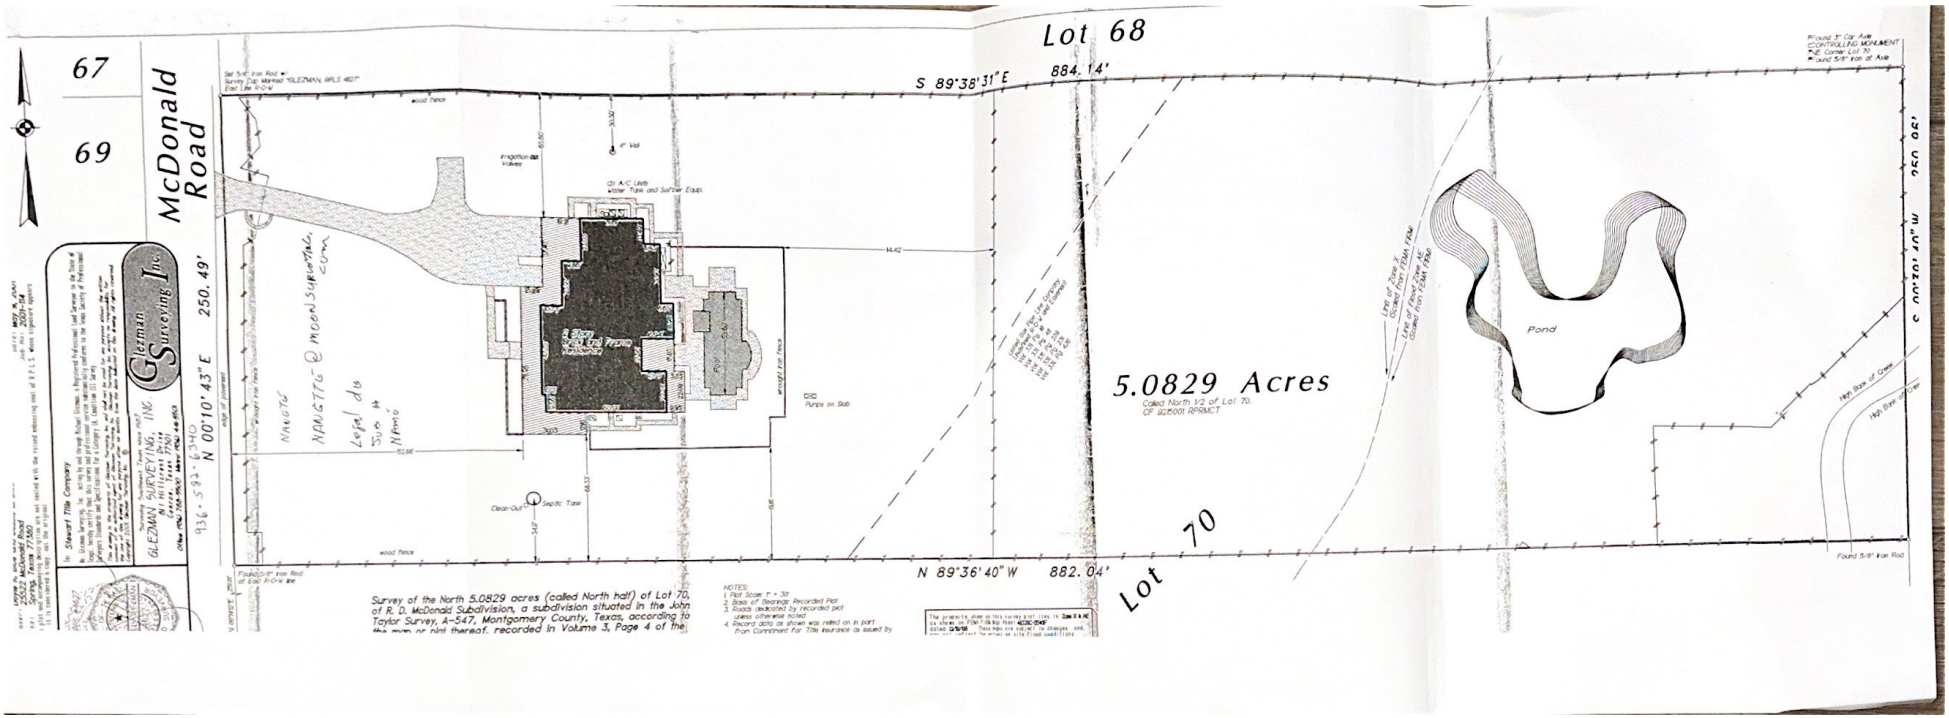
67
69
McDonald Road
Lot 68
S 89°38'31" E 884.14'
N 00°10'43" E 250.49'
936-392-6340
5.0829 Acres
Called North 1/2 of Lot 70.
CF #2006001 RPRMCT
Pond
Lot 70
N 89°36'40" W 882.04'
Found 5/8" Iron Rod
Gleeman Surveying Inc.
GLEEMAN SURVEYING, INC.
Survey of the North 5.0829 acres (called North half) of Lot 70, of R. D. McDonald Subdivision, a subdivision situated in the John Taylor Survey, A-547, Montgomery County, Texas, according to
NOTES:
1. Plat Scale: 1" = 30'
2. Basis of Bearings: Recorded Plat
3. Roads dedicated by recorded plat unless otherwise noted
4. Record data as shown was relied on in part From Commitment For Title Insurance as issued by