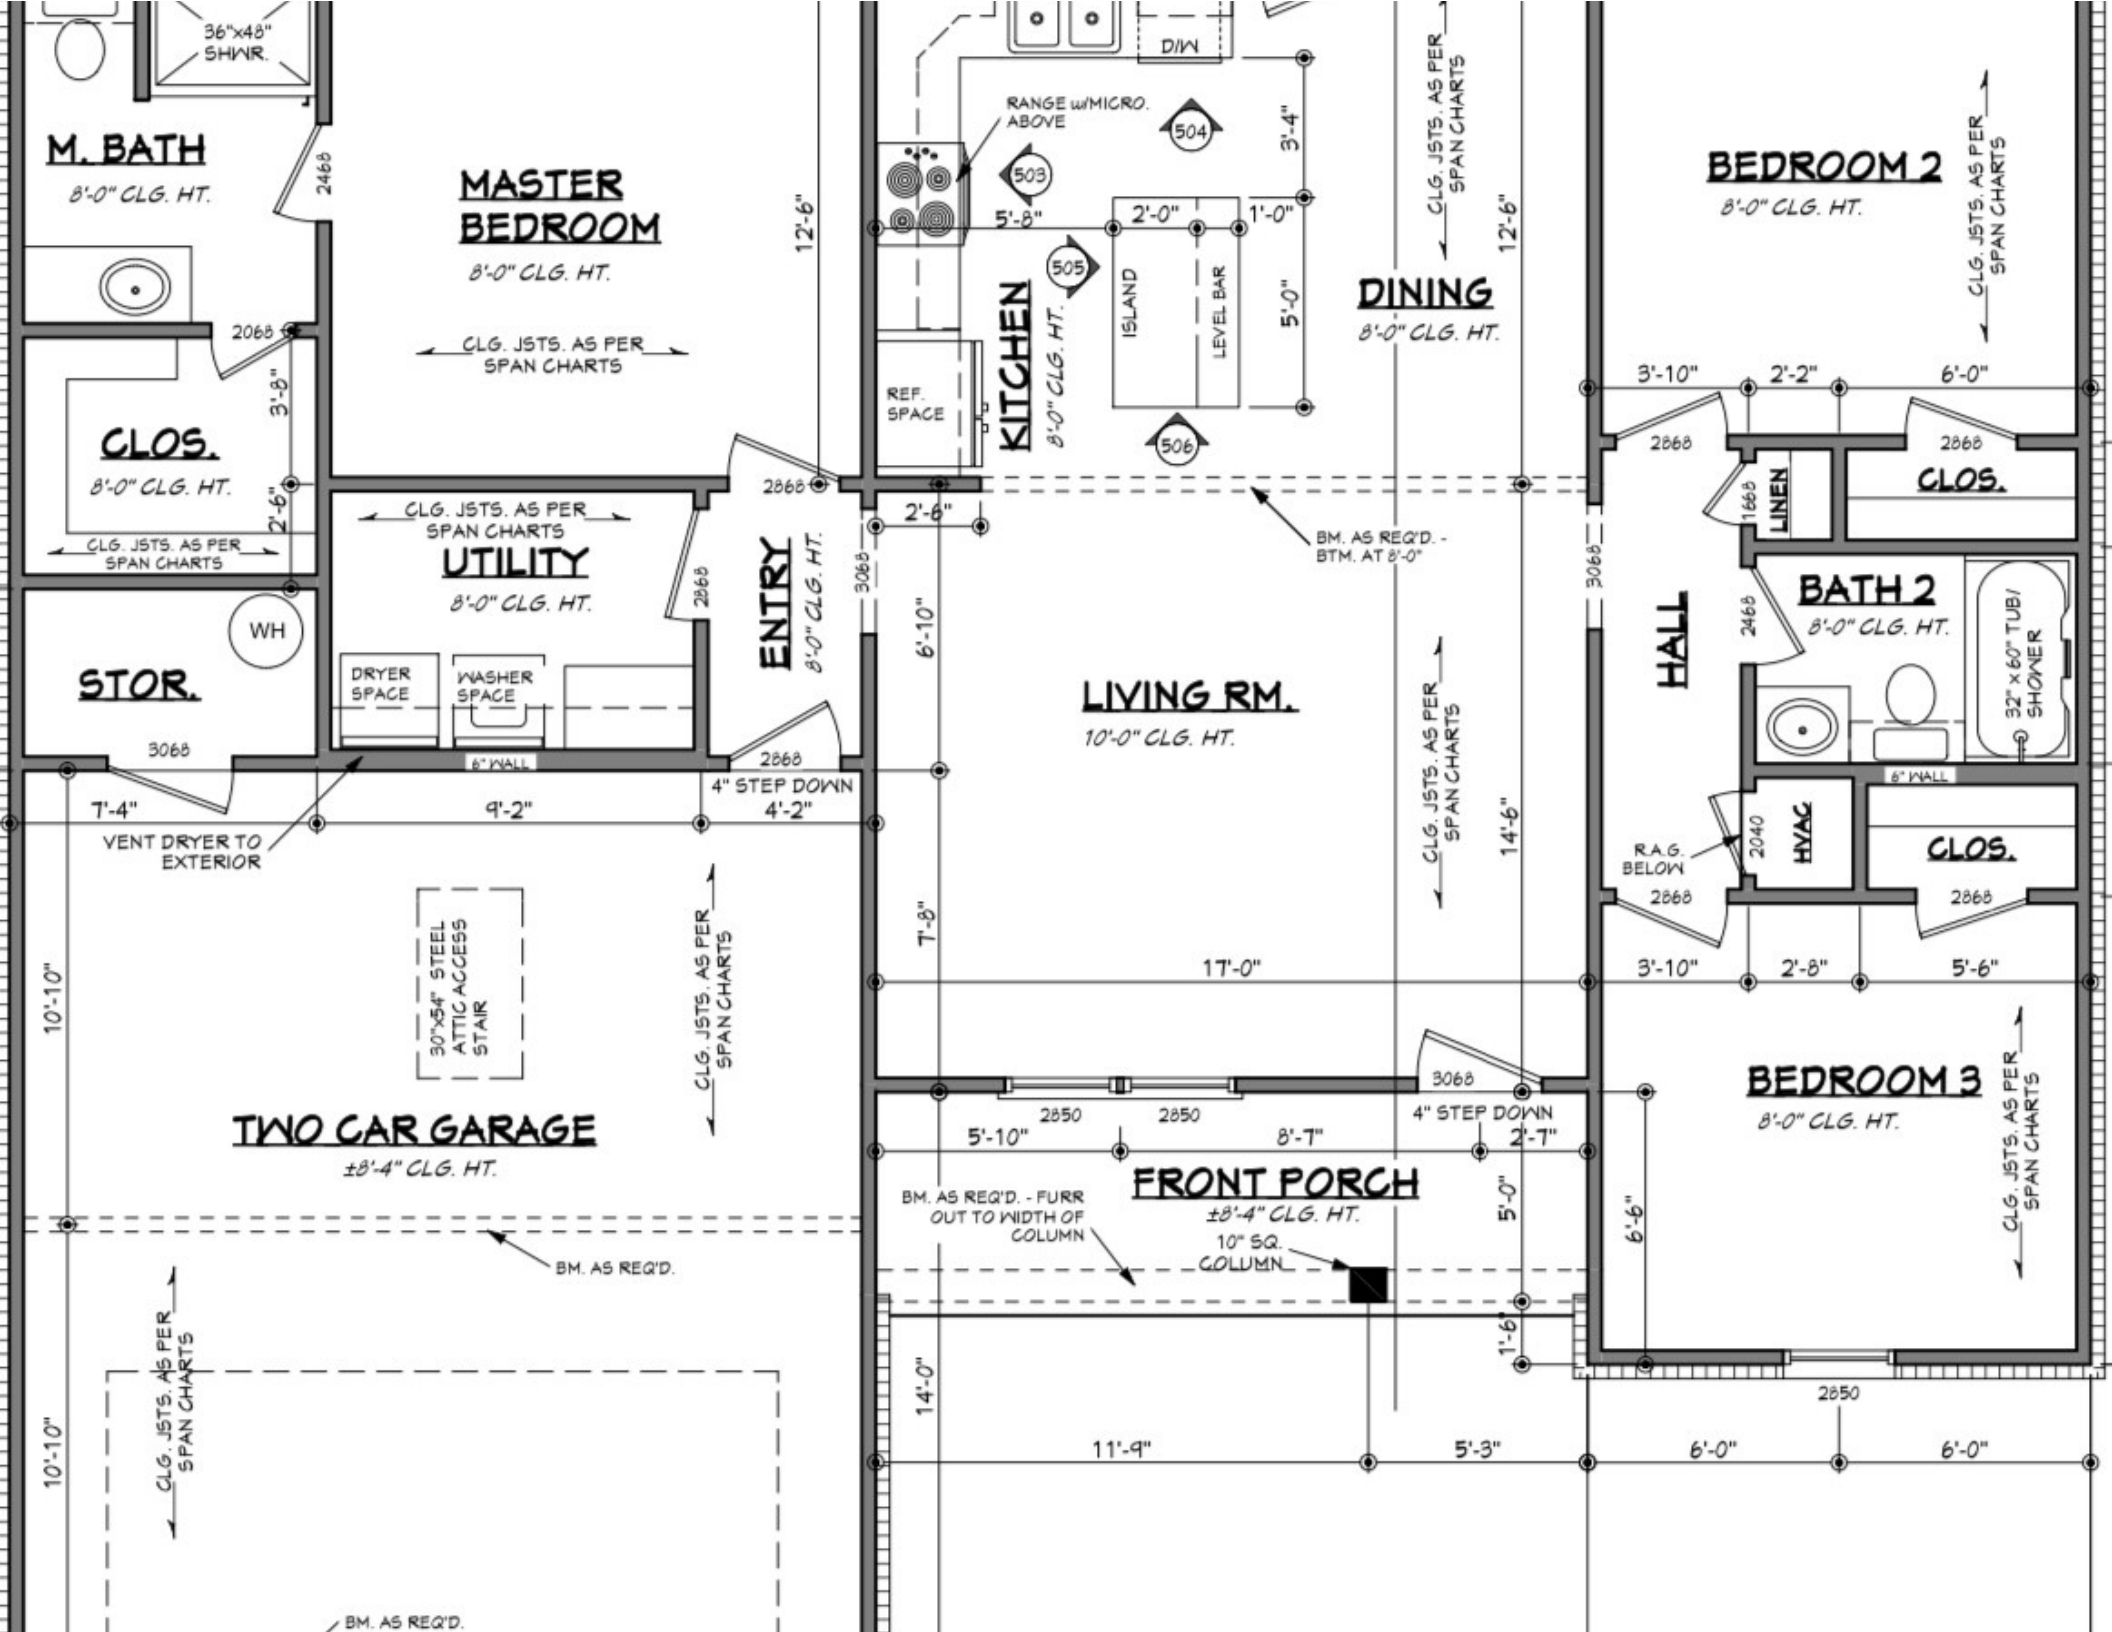
M. BATH
8'-0" CLG. HT.
36"x48" SHWR.
2468
MASTER BEDROOM
8'-0" CLG. HT.
CLG. JSTS. AS PER SPAN CHARTS
12'-6"
2068
3'-8"
CLOS.
8'-0" CLG. HT.
2'-6"
CLG. JSTS. AS PER SPAN CHARTS
CLG. JSTS. AS PER SPAN CHARTS
UTILITY
8'-0" CLG. HT.
WH
STOR.
DRYER SPACE
WASHER SPACE
6" WALL
3068
2868
ENTRY
8'-0" CLG. HT.
3068
2868
2'-6"
4" STEP DOWN
7'-4"
9'-2"
4'-2"
VENT DRYER TO EXTERIOR
30"x54" STEEL ATTIC ACCESS STAIR
CLG. JSTS. AS PER SPAN CHARTS
10'-10"
TWO CAR GARAGE
±8'-4" CLG. HT.
BM. AS REQ'D.
CLG. JSTS. AS PER SPAN CHARTS
10'-10"
BM. AS REQ'D.
RANGE w/MICRO. ABOVE
D/W
504
503
3'-4"
5'-8"
2'-0"
1'-0"
505
KITCHEN
8'-0" CLG. HT.
ISLAND
LEVEL BAR
5'-0"
REF. SPACE
506
6'-10"
7'-8"
14'-0"
BM. AS REQ'D. - BTM. AT 8'-0"
LIVING RM.
10'-0" CLG. HT.
17'-0"
11'-9"
5'-3"
CLG. JSTS. AS PER SPAN CHARTS
DINING
8'-0" CLG. HT.
CLG. JSTS. AS PER SPAN CHARTS
12'-6"
CLG. JSTS. AS PER SPAN CHARTS
14'-6"
3068
4" STEP DOWN
2'-7"
2850
2850
5'-10"
8'-7"
FRONT PORCH
±8'-4" CLG. HT.
BM. AS REQ'D. - FURR OUT TO WIDTH OF COLUMN
10" SQ. COLUMN
5'-0"
1'-6"
2850
6'-0"
6'-0"
BEDROOM 2
8'-0" CLG. HT.
CLG. JSTS. AS PER SPAN CHARTS
3'-10"
2'-2"
6'-0"
2868
2868
CLOS.
1668
LINEN
BATH 2
8'-0" CLG. HT.
2468
32" x 60" TUB/ SHOWER
HALL
6" WALL
2040
HVAC
R.A.G. BELOW
CLOS.
2868
2868
3'-10"
2'-8"
5'-6"
BEDROOM 3
8'-0" CLG. HT.
CLG. JSTS. AS PER SPAN CHARTS
6'-6"