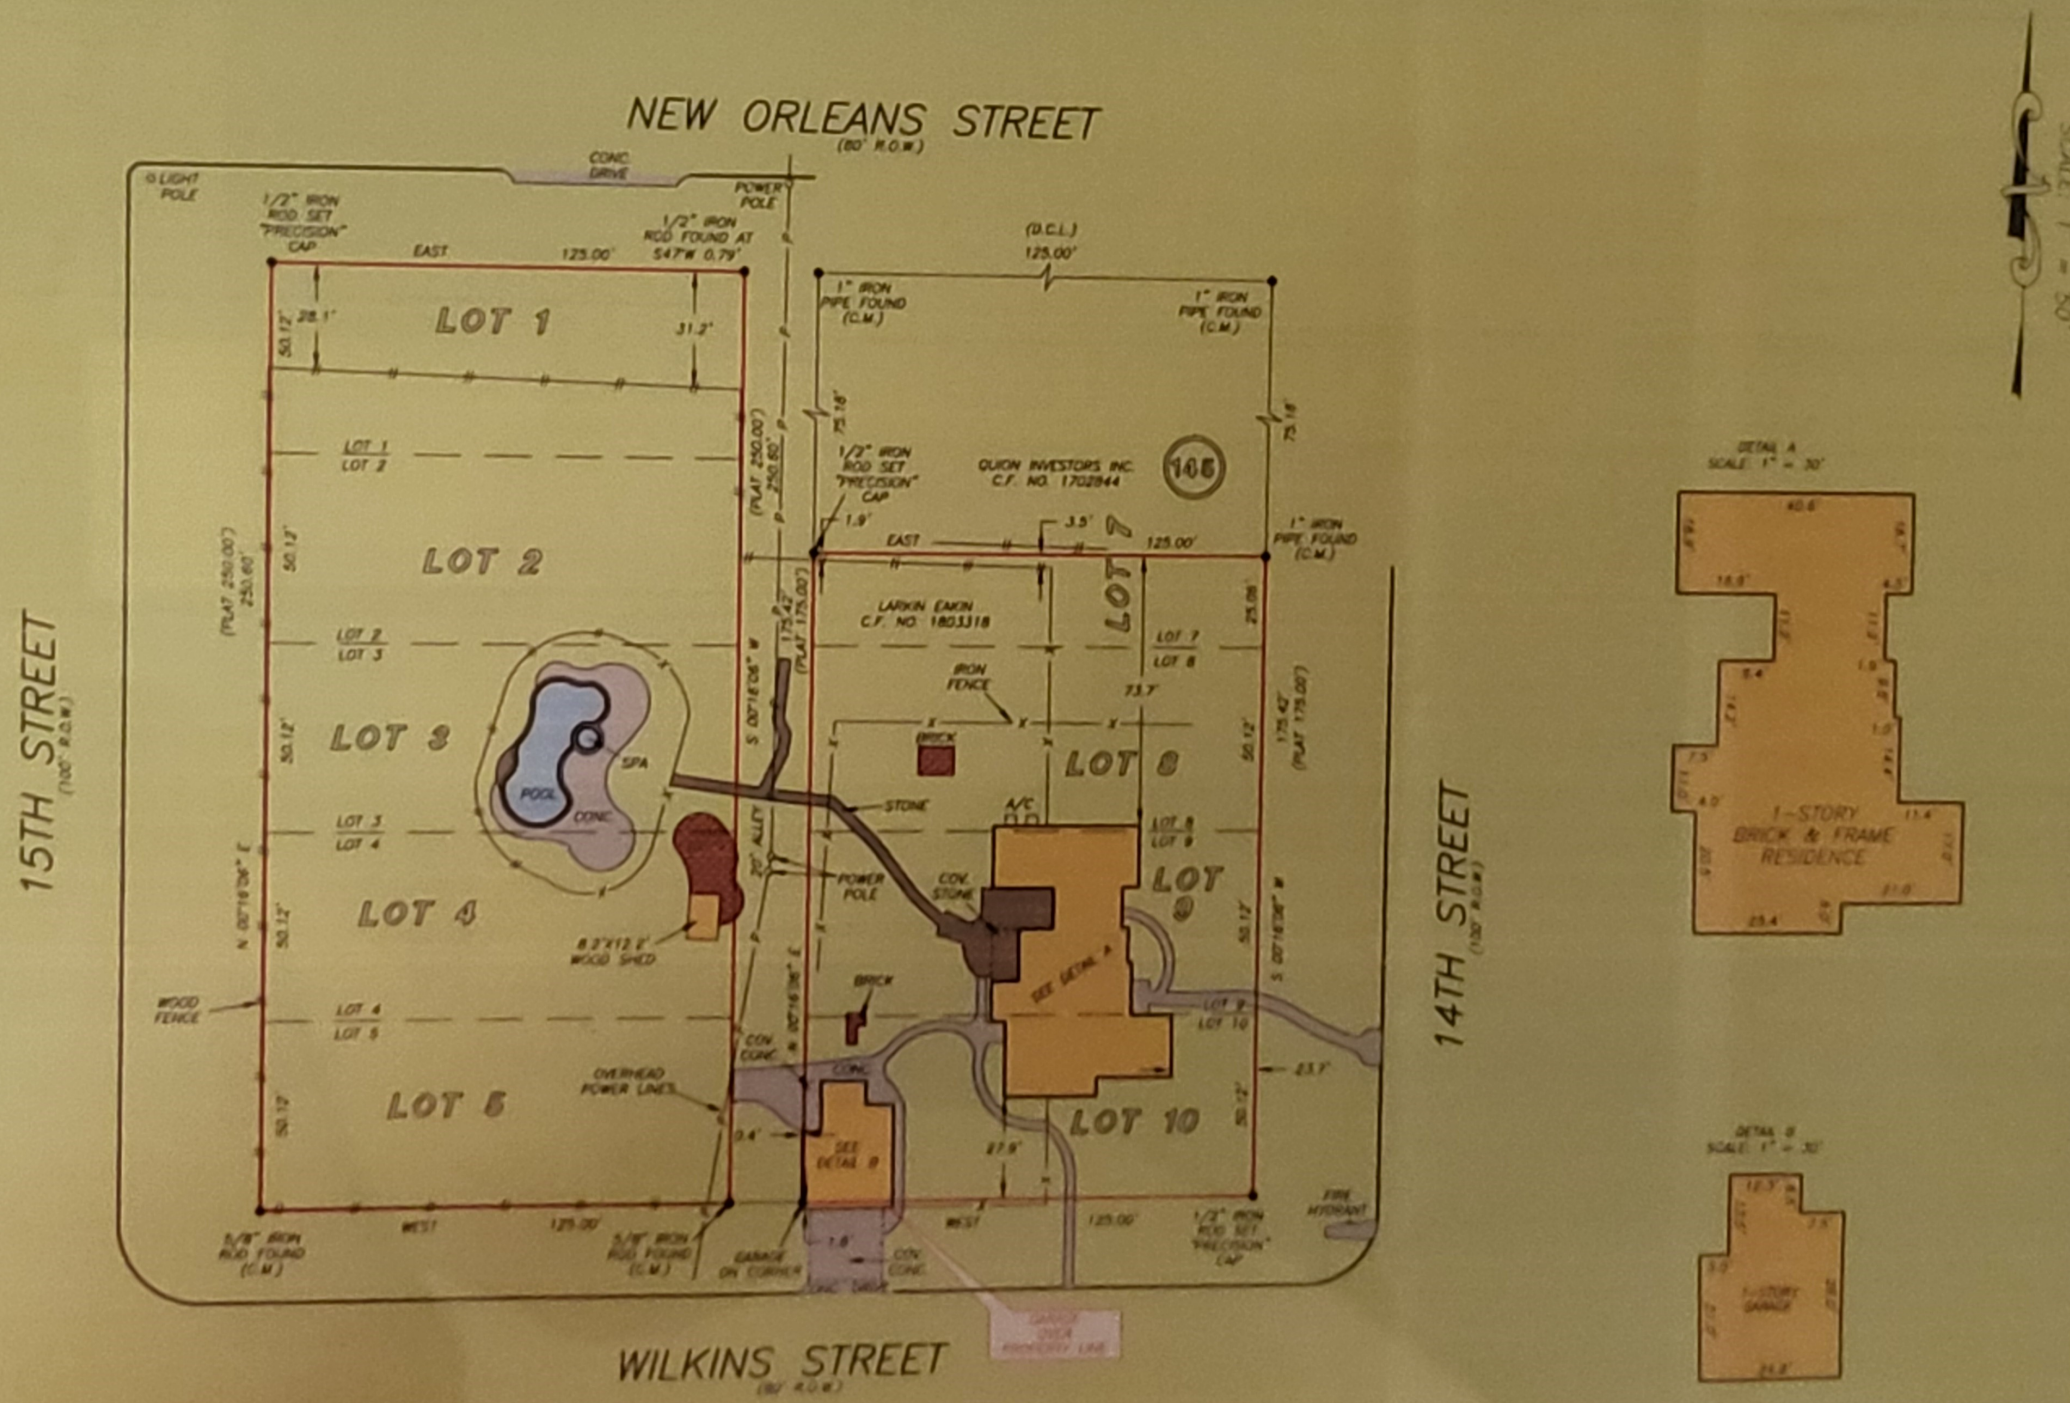
NEW ORLEANS STREET
(80' R.O.W.)
15TH STREET
(100' R.O.W.)
14TH STREET
(100' R.O.W.)
WILKINS STREET
(80' R.O.W.)
LOT 1
LOT 2
LOT 3
LOT 4
LOT 5
LOT 7
LOT 8
LOT 9
LOT 10
QUION INVESTORS INC.
C.F. NO. 1702844
LARKIN EAKIN
C.F. NO. 1803318
POOL
SPA
CONC.
STONE
BRICK
IRON FENCE
WOOD FENCE
OVERHEAD POWER LINES
SEE DETAIL A
SEE DETAIL B
GARAGE ON CORNER
GARAGE OVER PROPERTY LINE
FIRE HYDRANT
DETAIL A
SCALE: 1" = 30'
1-STORY BRICK & FRAME RESIDENCE
DETAIL B
SCALE: 1" = 30'
1-STORY GARAGE