THIS SURVEY WAS PREPARED WITHOUT THE BENEFIT OF A TITLE REPORT AND MAY NOT SHOW ALL EASEMENTS OR BUILDING LINES OF RECORD

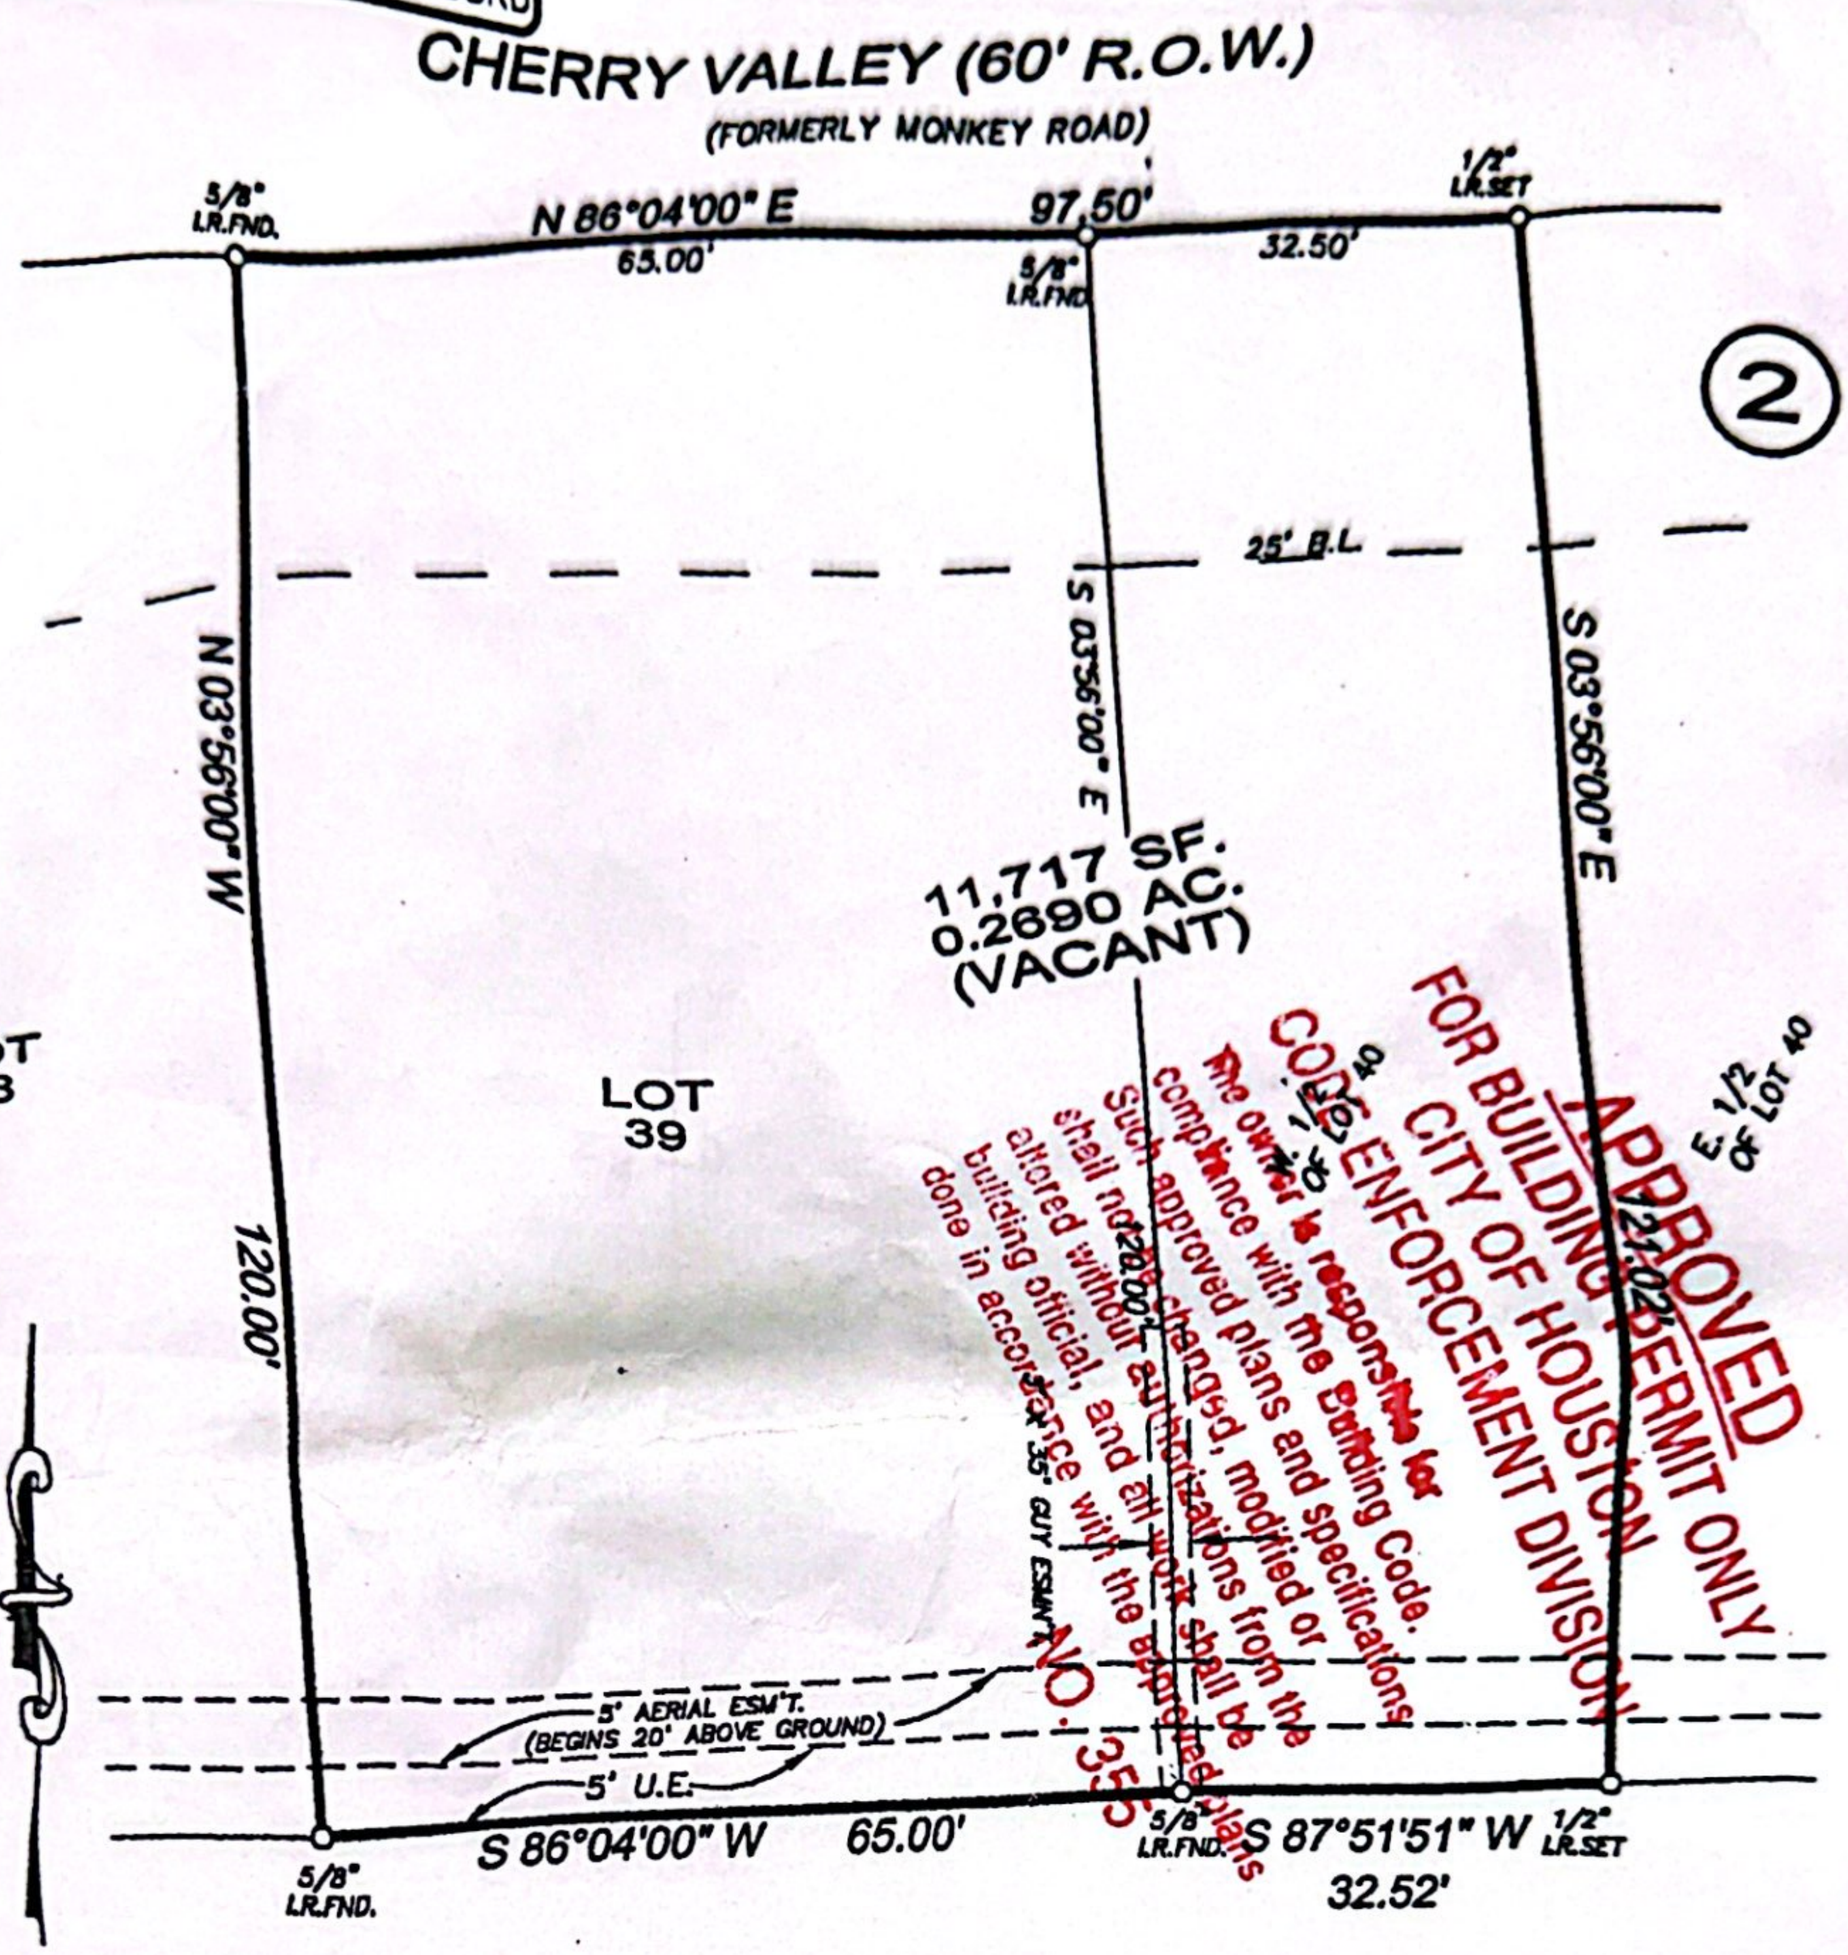

SCALE: 1"=20'

ALL BEARINGS BASED ON RECORDED PLAT
THIS SURVEY HAS BEEN COMPILED IN ACCORDANCE WITH INFORMATION CONTAINED IN THE TITLE COMMITMENT REFERENCED IN GF NO.: N/A

LOT: 39 AND THE W. 1/2 40	BLOCK: 2	SECTION: 1	SUBDIVISION: LAKEWOOD HEIGHTS
RECORDATION: VOLUME 47, PAGE 69, M.R.H.C.T.	COUNTY: HARRIS	STATE: TEXAS	
LENDER: N/A	TITLE CO.: N/A		
PURCHASER: THERESA K. MARVIN			
ADDRESS: CHERRY VALLEY, HUFFMAN, TEXAS			

This is DOES NOT lie in the 100 year flood plain and is in ZONE X as located by the Federal Insurance Administration designated Flood Hazard Area by Community Panel No. 48201C0320K dated 04-20-00

JOB NO. AC021037

FIELD WORK
01/17/02
DRAFTED BY: RBP
01/17/02
CHECKED BY: HLH
01/17/02
SCALE
1" = 20'
REVISIONS

I, Herbert L. Hicks, a Registered Professional Surveyor (No. 2077) in the State of Texas hereby certify that this plat was made from an actual survey on the ground by me or under my direction; that no encroachments exist at the time of this survey unless reflected hereon; that said survey conforms to the current Texas Board of Professional Land Surveying Standards and Specifications.

STATE OF TEXAS REGISTERED HERBERT L. HICKS JR. 2077 PROFESSIONAL LAND SURVEYOR

ACME Surveying, Inc.
7702 F.M. 1960 East, Suite 314
Humble, Texas 77346
(Phone) 281-812-4486
(Fax) 281-812-4990

APPROVED FOR BUILDING PERMIT ONLY CITY OF HOUSTON CODE ENFORCEMENT DIVISION
NO. 355
The owner is responsible for compliance with the Building Code. Such approved plans and specifications shall not be changed, modified or altered without authorization from the building official, and all work shall be done in accordance with the approved plans

APPROVED FOR BUILDING PERMIT ONLY CITY OF HOUSTON CODE ENFORCEMENT DIVISION
DATE 4/12/2002