GF NO. 08124789 STEWART TITLE
ADDRESS: 12023 AUBURN HILLS DRIVE
TOMBALL, TEXAS 77377
BORROWER: VITALINA D. MCCARTY AND
KERRY K. MCCARTY

LOT 22, BLOCK 9
GETTYSBURG, SECTION 1

ACCORDING TO THE MAP OR PLAT THEREOF RECORDED
IN VOLUME 272, PAGE 104 OF THE MAP RECORDS
OF HARRIS COUNTY, TEXAS

SCALE: 1" = 30'

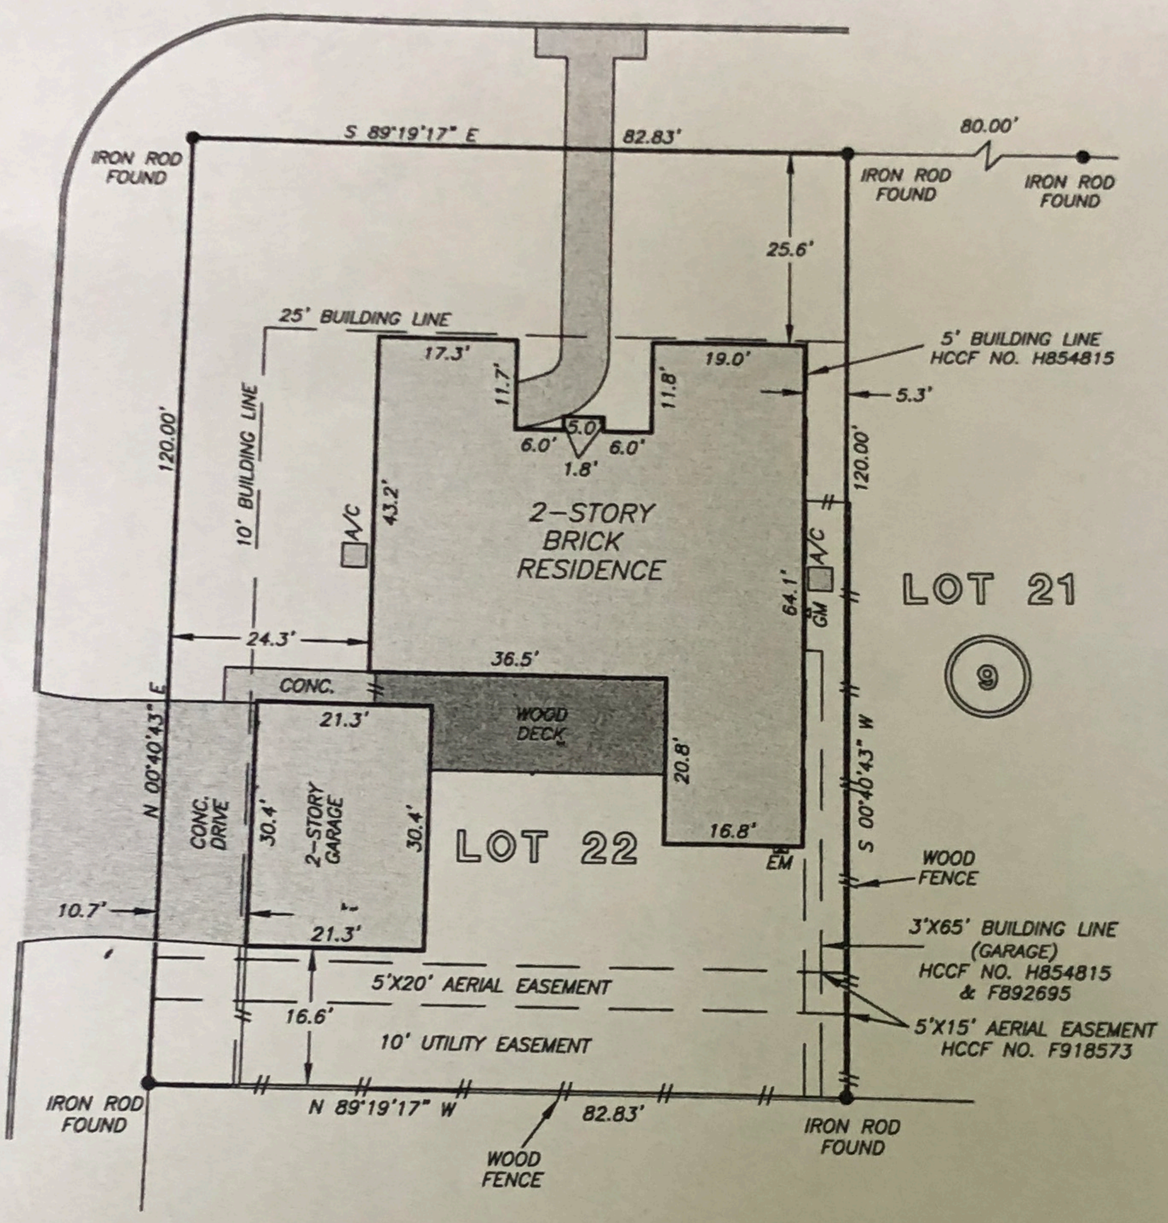

LOT 13
WINTERHAVEN
UNRECORDED
HCCF NO. W958000

THIS PROPERTY DOES NOT LIE WITHIN THE
100 YEAR FLOOD PLAIN AS PER FIRM
PANEL NO. 48201C 0240 L
MAP REVISION: 06/18/2007
ZONE X
BASED ONLY ON VISUAL EXAMINATION OF MAPS.
INACCURACIES OF FEMA MAPS PREVENT EXACT
DETERMINATION WITHOUT DETAILED FIELD STUDY

A SUBSURFACE INVESTIGATION
WAS BEYOND THE SCOPE OF THIS SURVEY

RECORD BEARING: VOL. 272, PG. 104 H.C.M.R.

DRAWN BY: GV/KL

I HEREBY CERTIFY THAT THIS SURVEY WAS MADE ON THE GROUND, THAT THIS PLAT CORRECTLY REPRESENTS THE FACTS FOUND AT THE TIME OF SURVEY AND THAT THERE ARE NO ENCROACHMENTS APPARENT ON THE GROUND, EXCEPT AS SHOWN HEREON. THIS SURVEY IS CERTIFIED FOR THIS TRANSACTION ONLY AND ABSTRACTING PROVIDED IN THE ABOVE REFERENCED TITLE COMMITMENT WAS RELIED UPON IN PREPARATION OF THIS SURVEY.

PIOTR A. DEBSKI
PROFESSIONAL LAND SURVEYOR
NO. 5902
JOB NO. 08-14305
DECEMBER 22, 2008

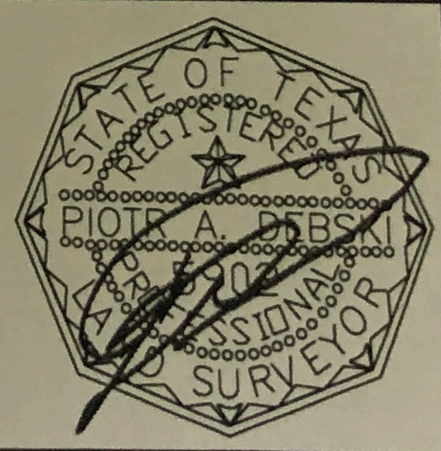

Cornerstone Mortgage Company
BRYAN SMITH
832-379-0600

stewart title
SHARON BRISTOW
281-890-8521

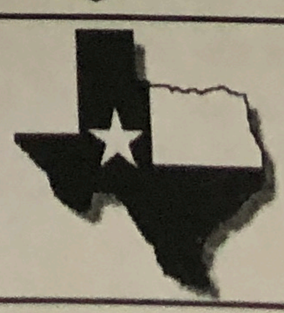

PRECISION SURVEYORS, INC.

1-800-LANDSURVEY
1-800-526-3787
281-496-1586
FAX 281-496-1867

14925 MEMORIAL DRIVE SUITE B100 HOUSTON, TEXAS 77079