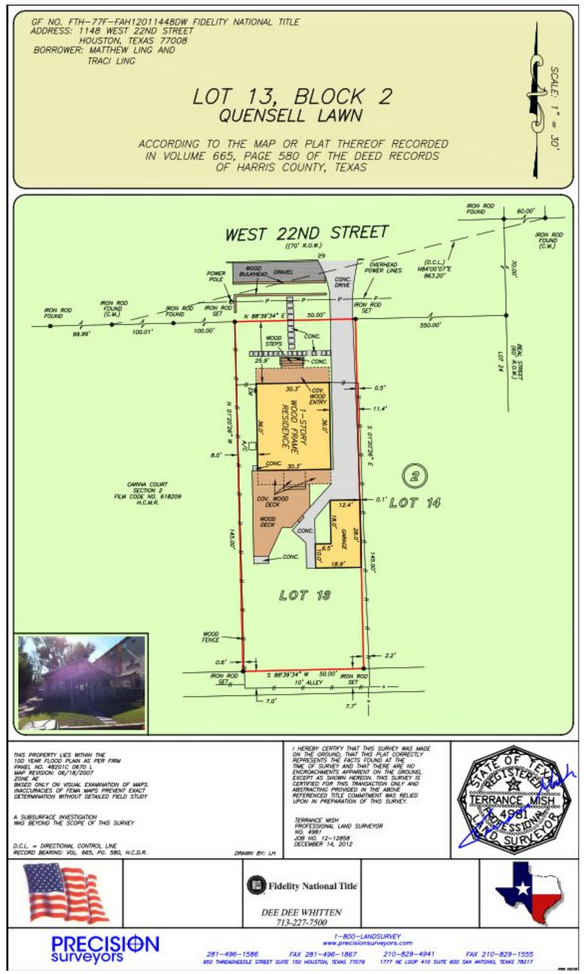

LEGAL DESCRIPTION

LOT: 13

BLOCK: 2

SUBDIVISION: QUENSELL LAWN

LAND AREA: 7,250 SQ.FT.

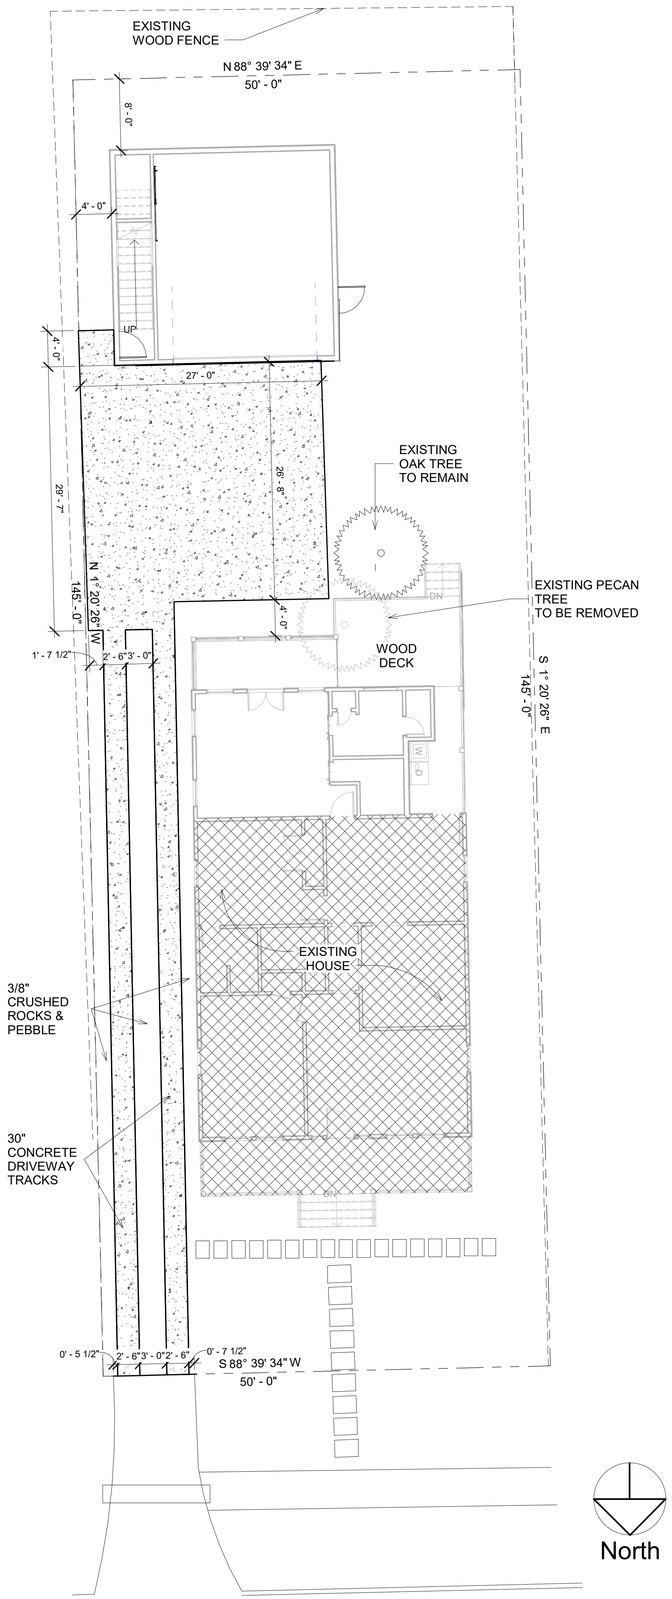

NOTE: ALTERATION, MODIFICATION, AND/OR REPRODUCTION OF THIS DRAWING IS STRICTLY PROHIBITED BY ANYONE OTHER THAN DIAZ GROUP

The drawings and specifications as instruments of service are and shall remain the property of the Designer. They are not to be used on other projects or extensions to this project except by agreement in writing and with appropriate compensation to the Designer. Contractor is responsible for confirming and verifying dimensions at job site; the Designer will not be responsible for construction means, methods, techniques, sequences or procedures; or for safety precautions and programs in connection with the project.

CONSULTANS:

CIVIL:

STRUCTURAL:

MEP:

HOUSE ADDITION

1148 W.22nd ST.
HOUSTON TX. 77008

ISSUED FOR:

REVISIONS:

SHEET TITLE:

SITE PLAN

SCALE: As indicated

DATE: 10/17/19

JOB No.: Project Number

SHEET No.:

A-0.0