BARN, STABLES, GUEST QTRS, STORAGE

HAWTHORNE STEEL BUILDINGS

X _____ Date: _____

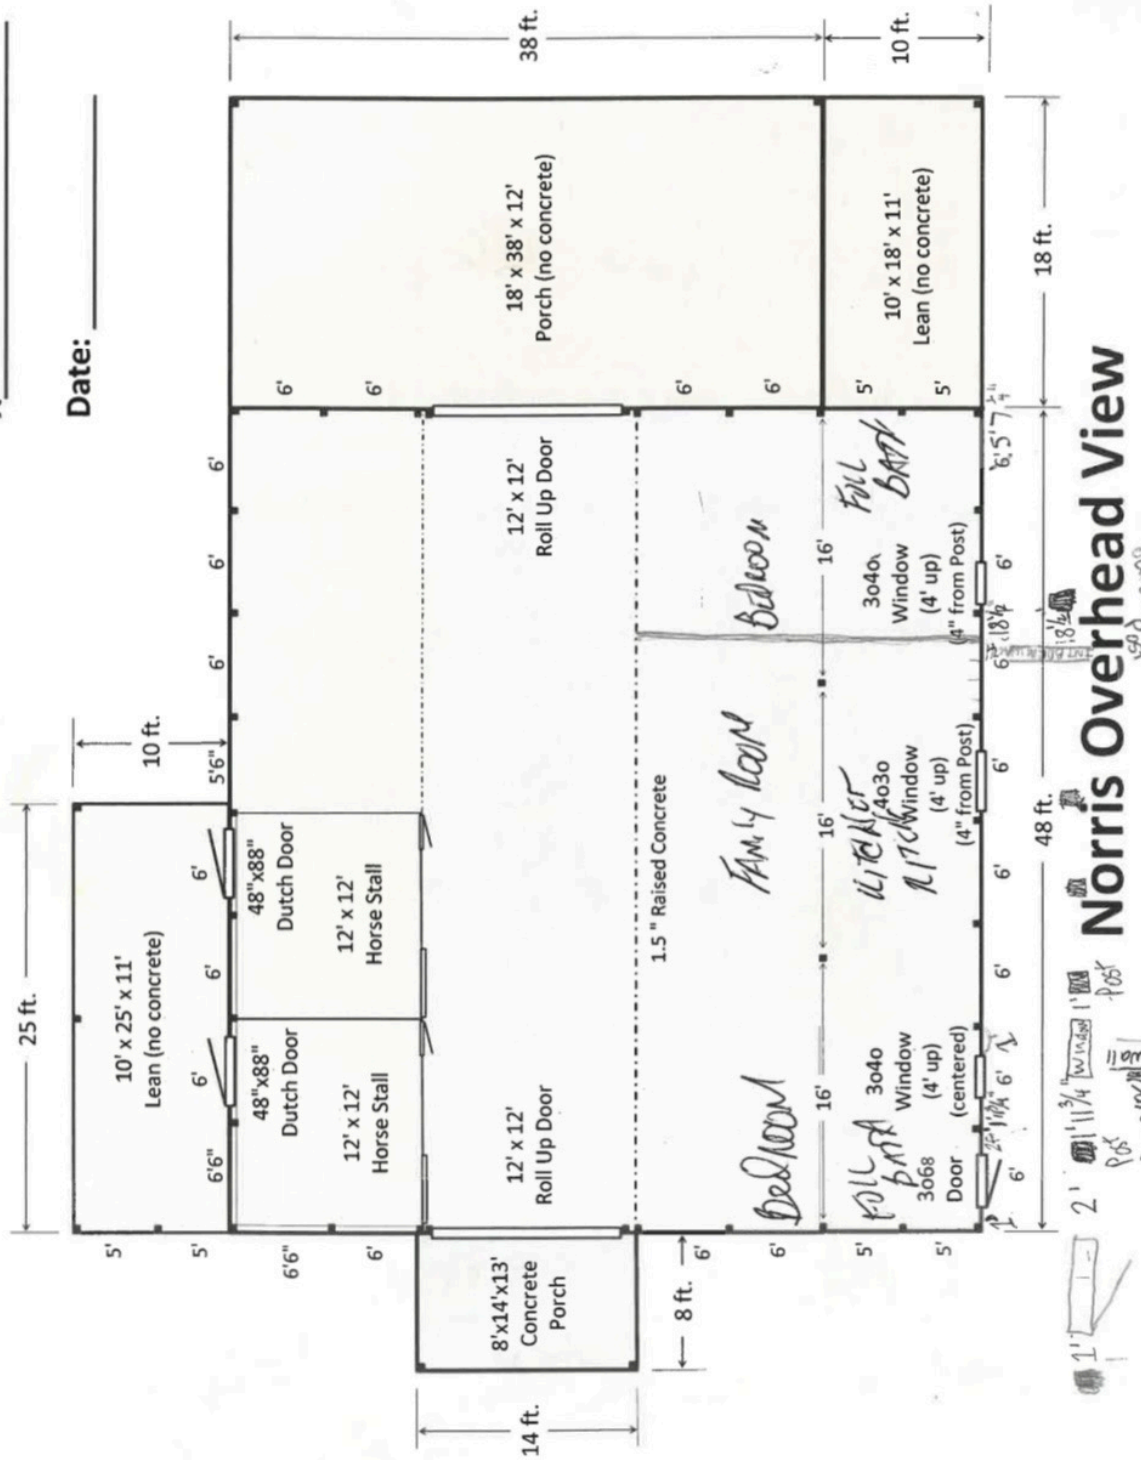

Norris Overhead View

measure from outside of post